
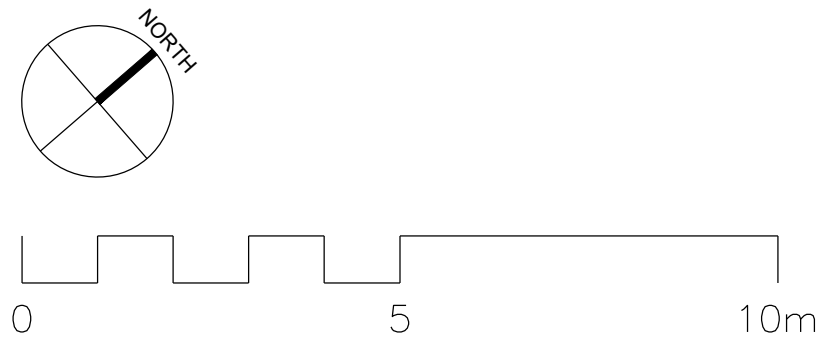


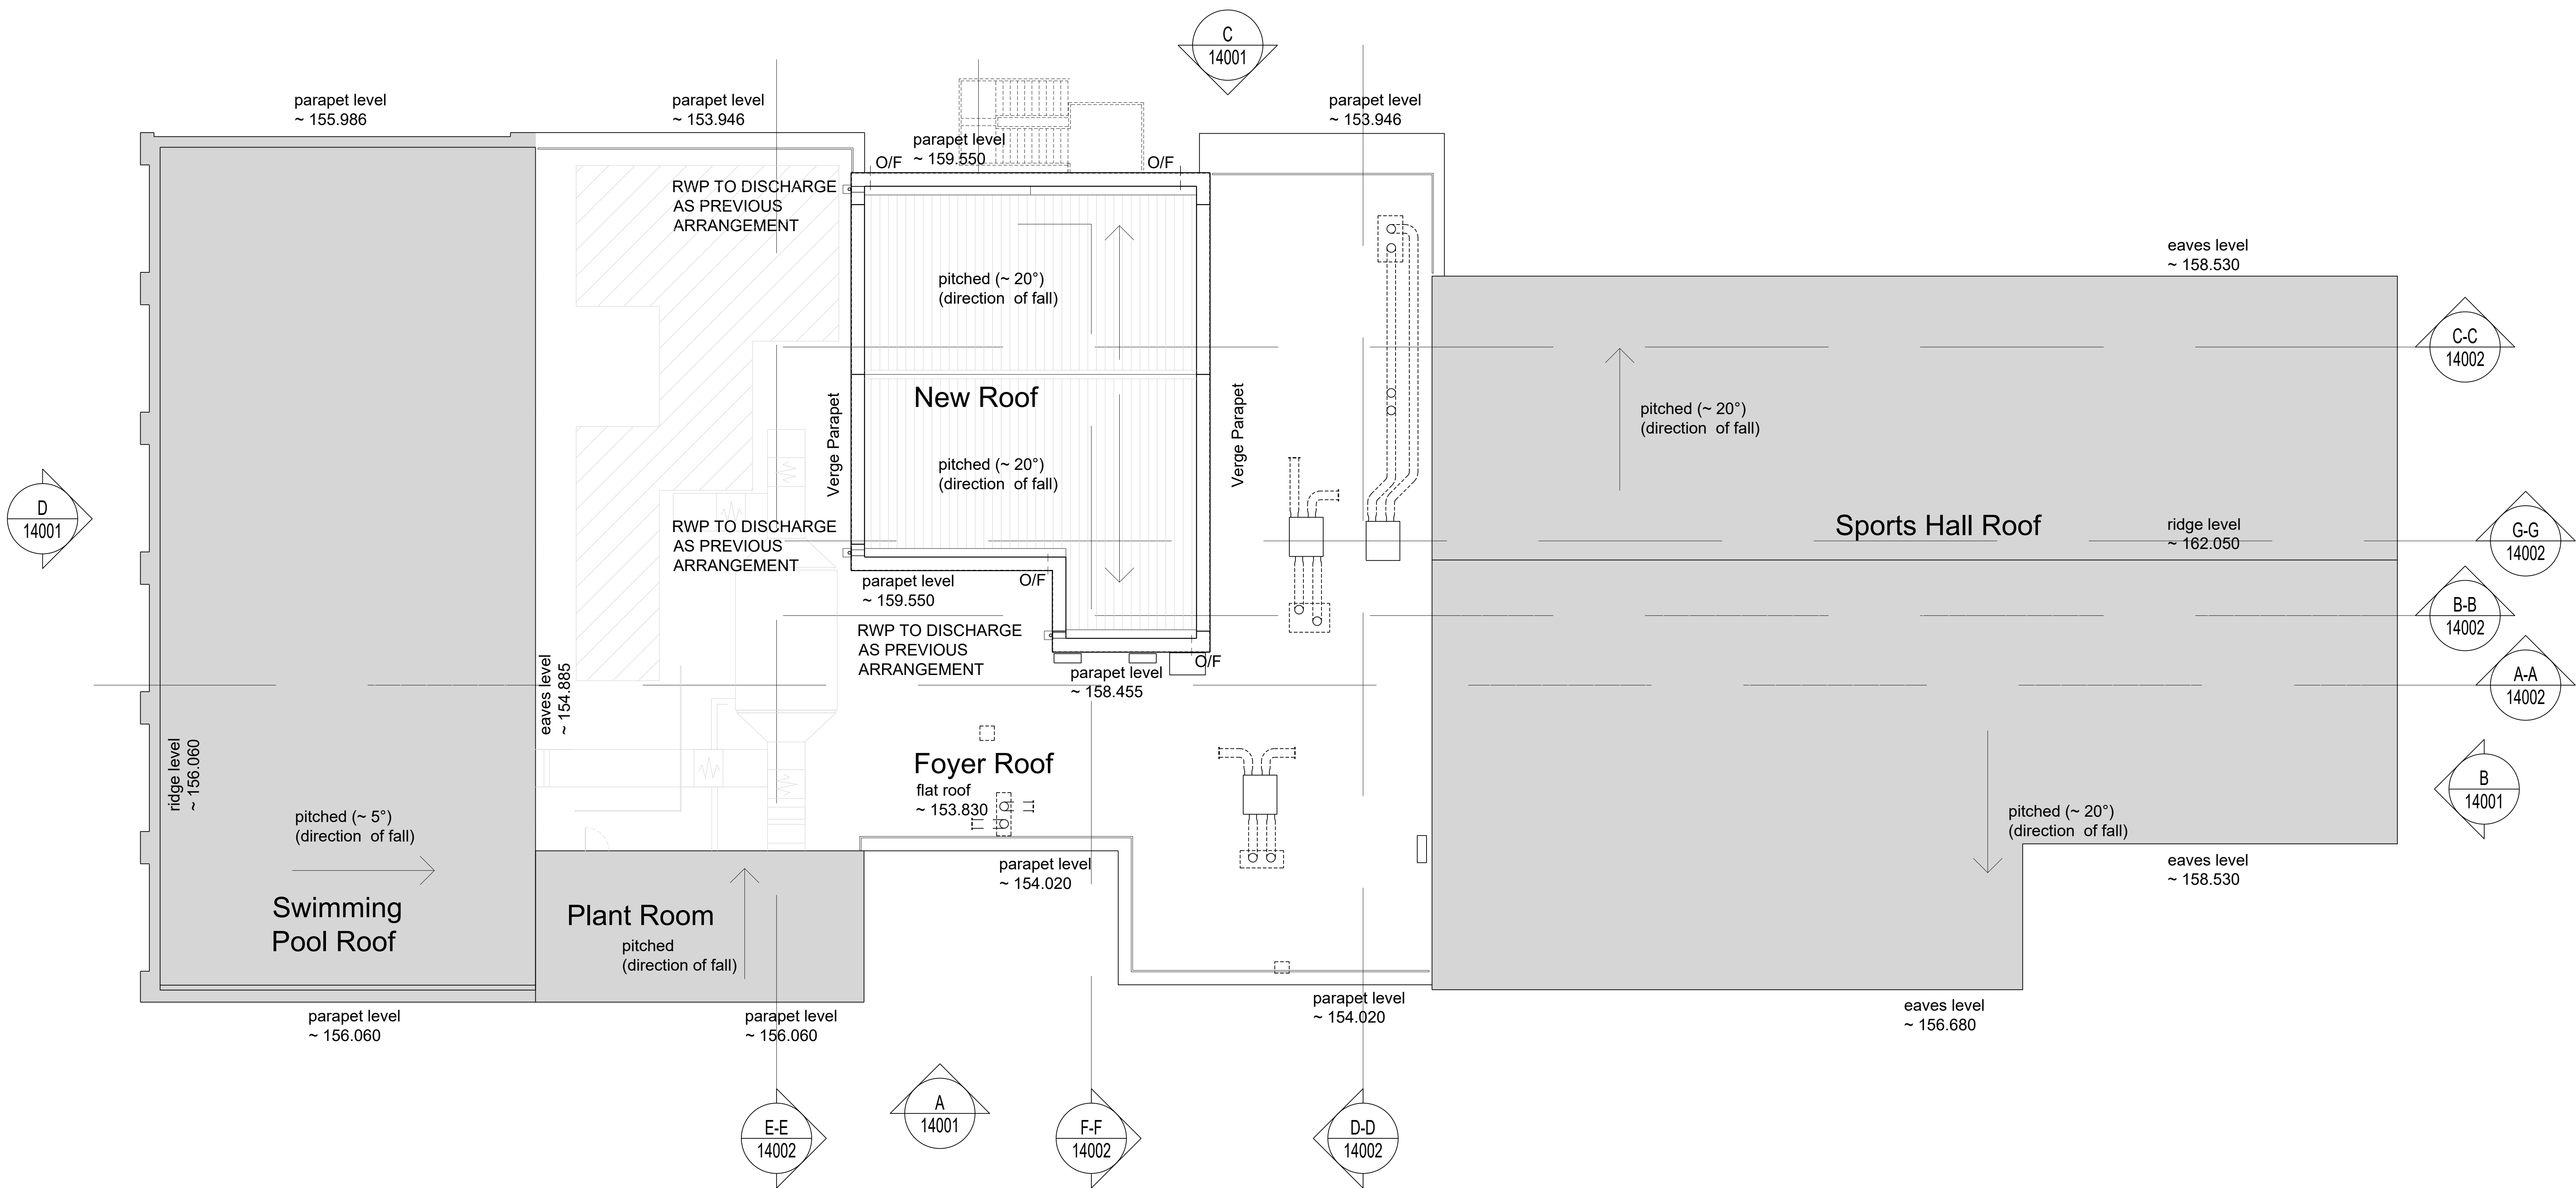

KEY:

AREA OUTSIDE REFURBISHMENT SCOPE OF WORKS

NOTE:
This roof plan has been generated from the surveyed floor plan, elevations and photographs and is therefore shown indicatively only. It is NOT based on any specific survey information and should not be relied upon. Additional survey information will be required at the appropriate time. No levels or roof drainage information is known at this stage.

The roof top plant and ductwork is taken from the planning submittal and is NOT based on any 'as-built' information and is shown indicatively for information only