
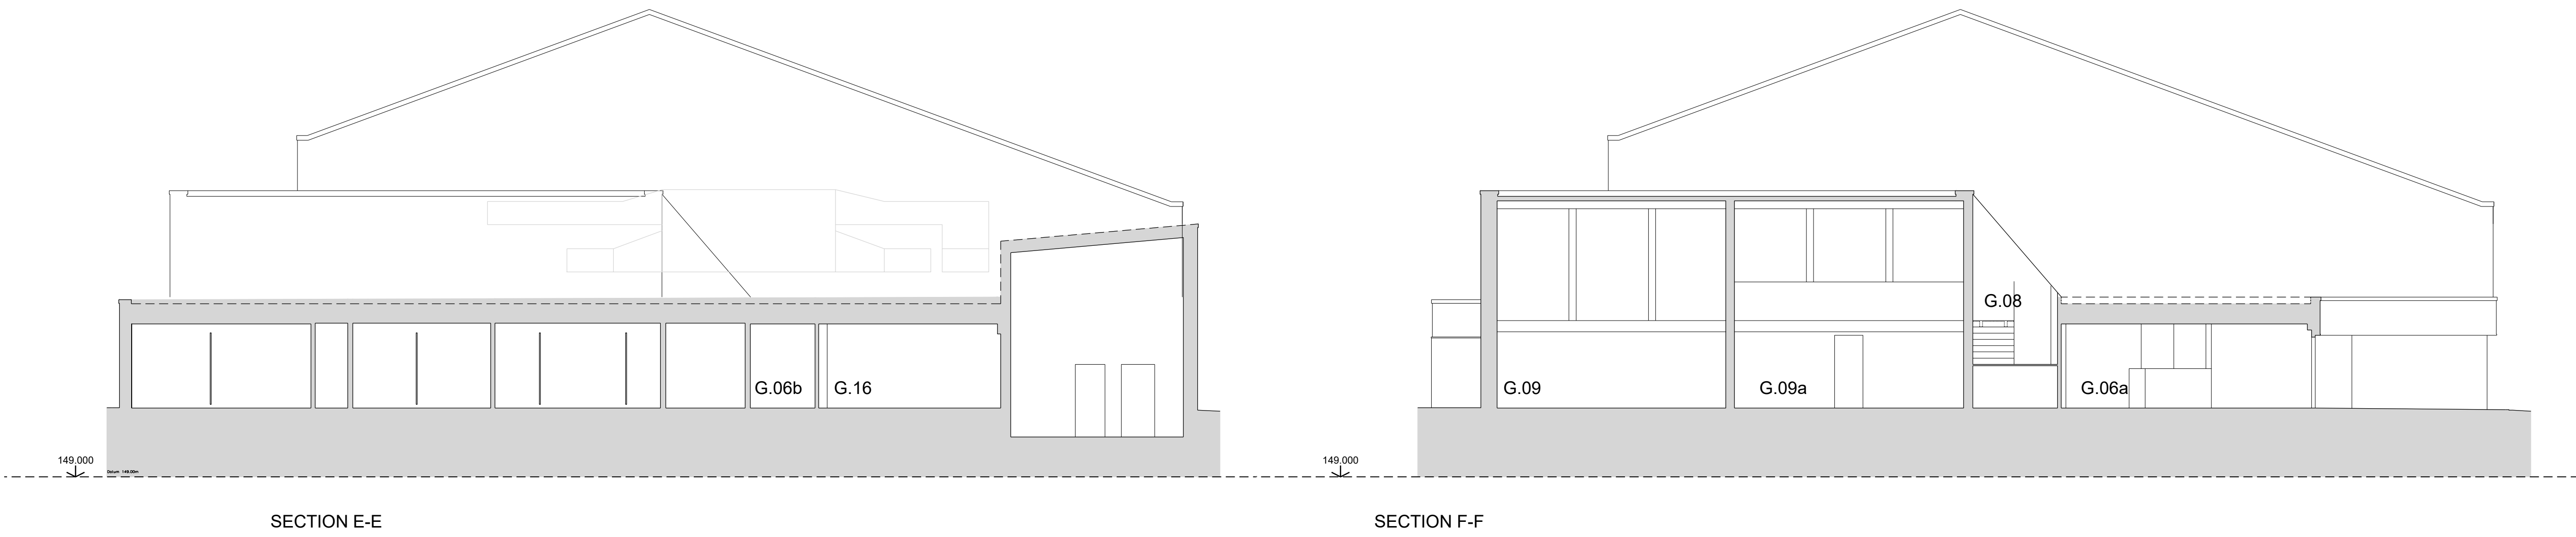
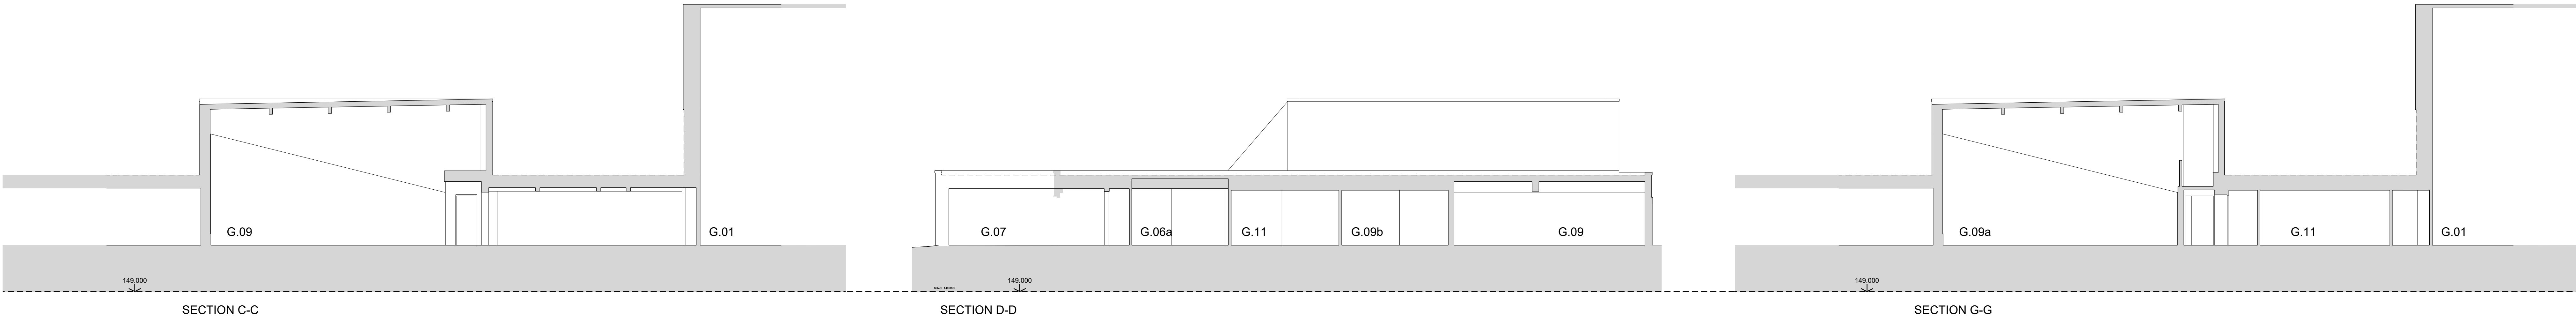
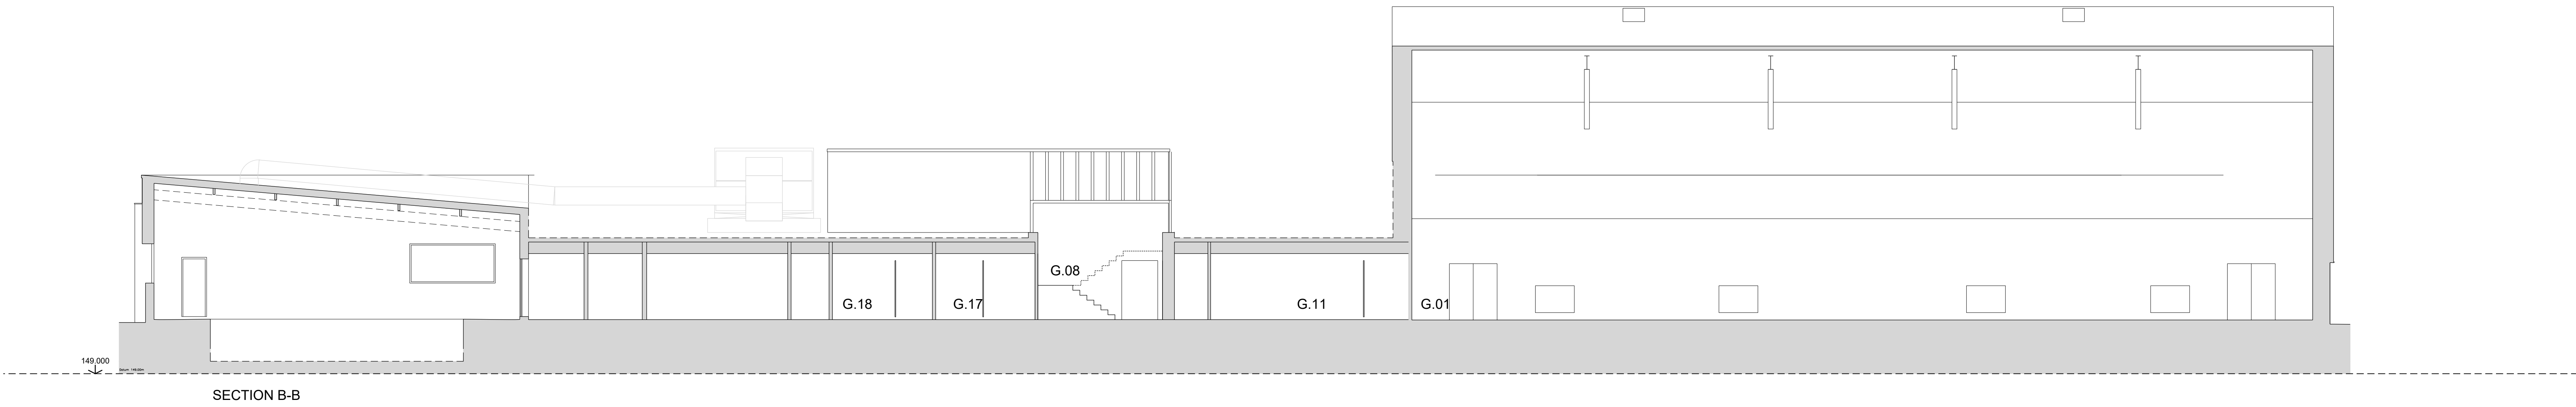


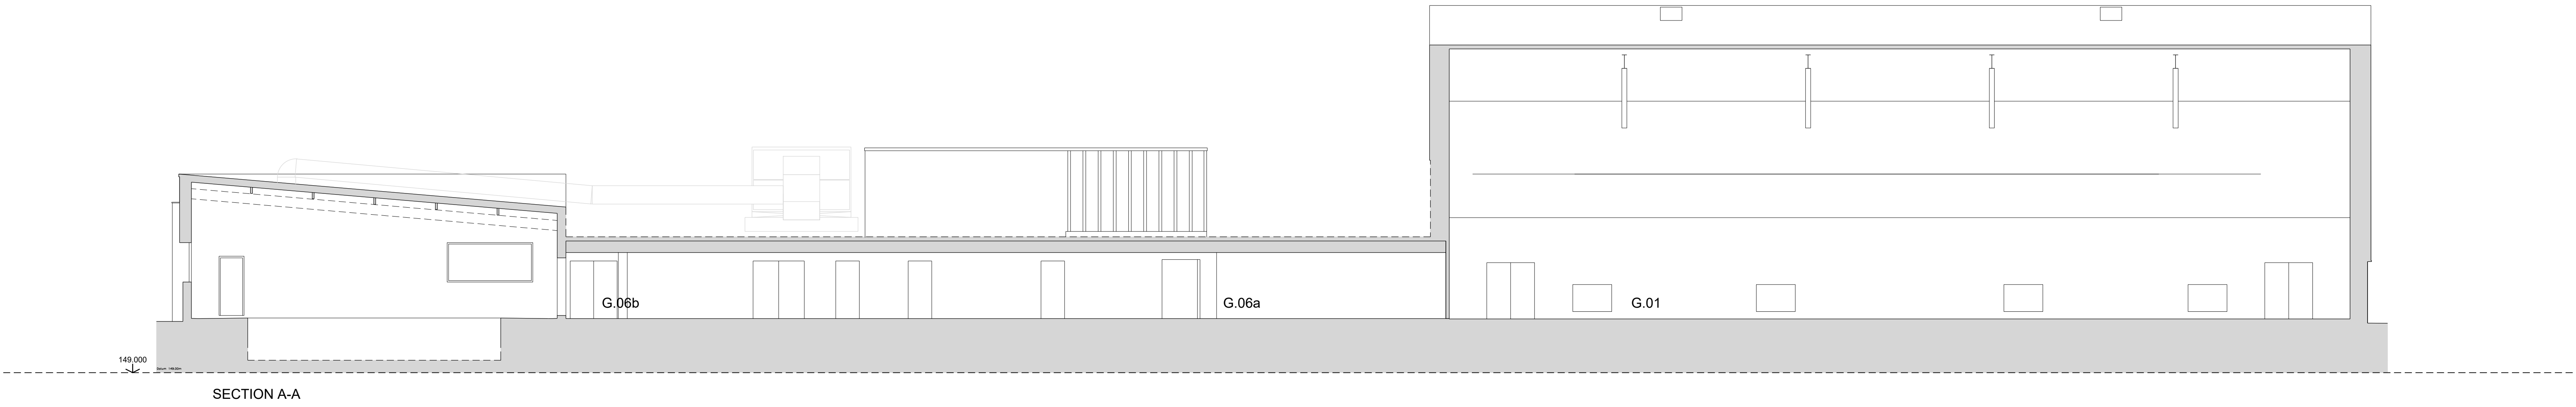

NOTE:
These sections have been generated from the surveyed floor plans, elevations and photographs and is therefore shown indicatively only. It is NOT based on any specific roof survey information and those parts should not be relied upon. Additional survey information will be required at the appropriate time. No levels or roof drainage information is known at this stage.

The roof top plant and ductwork is taken from the planning submittal and is NOT based on any 'as-built' information and is shown indicatively for information only