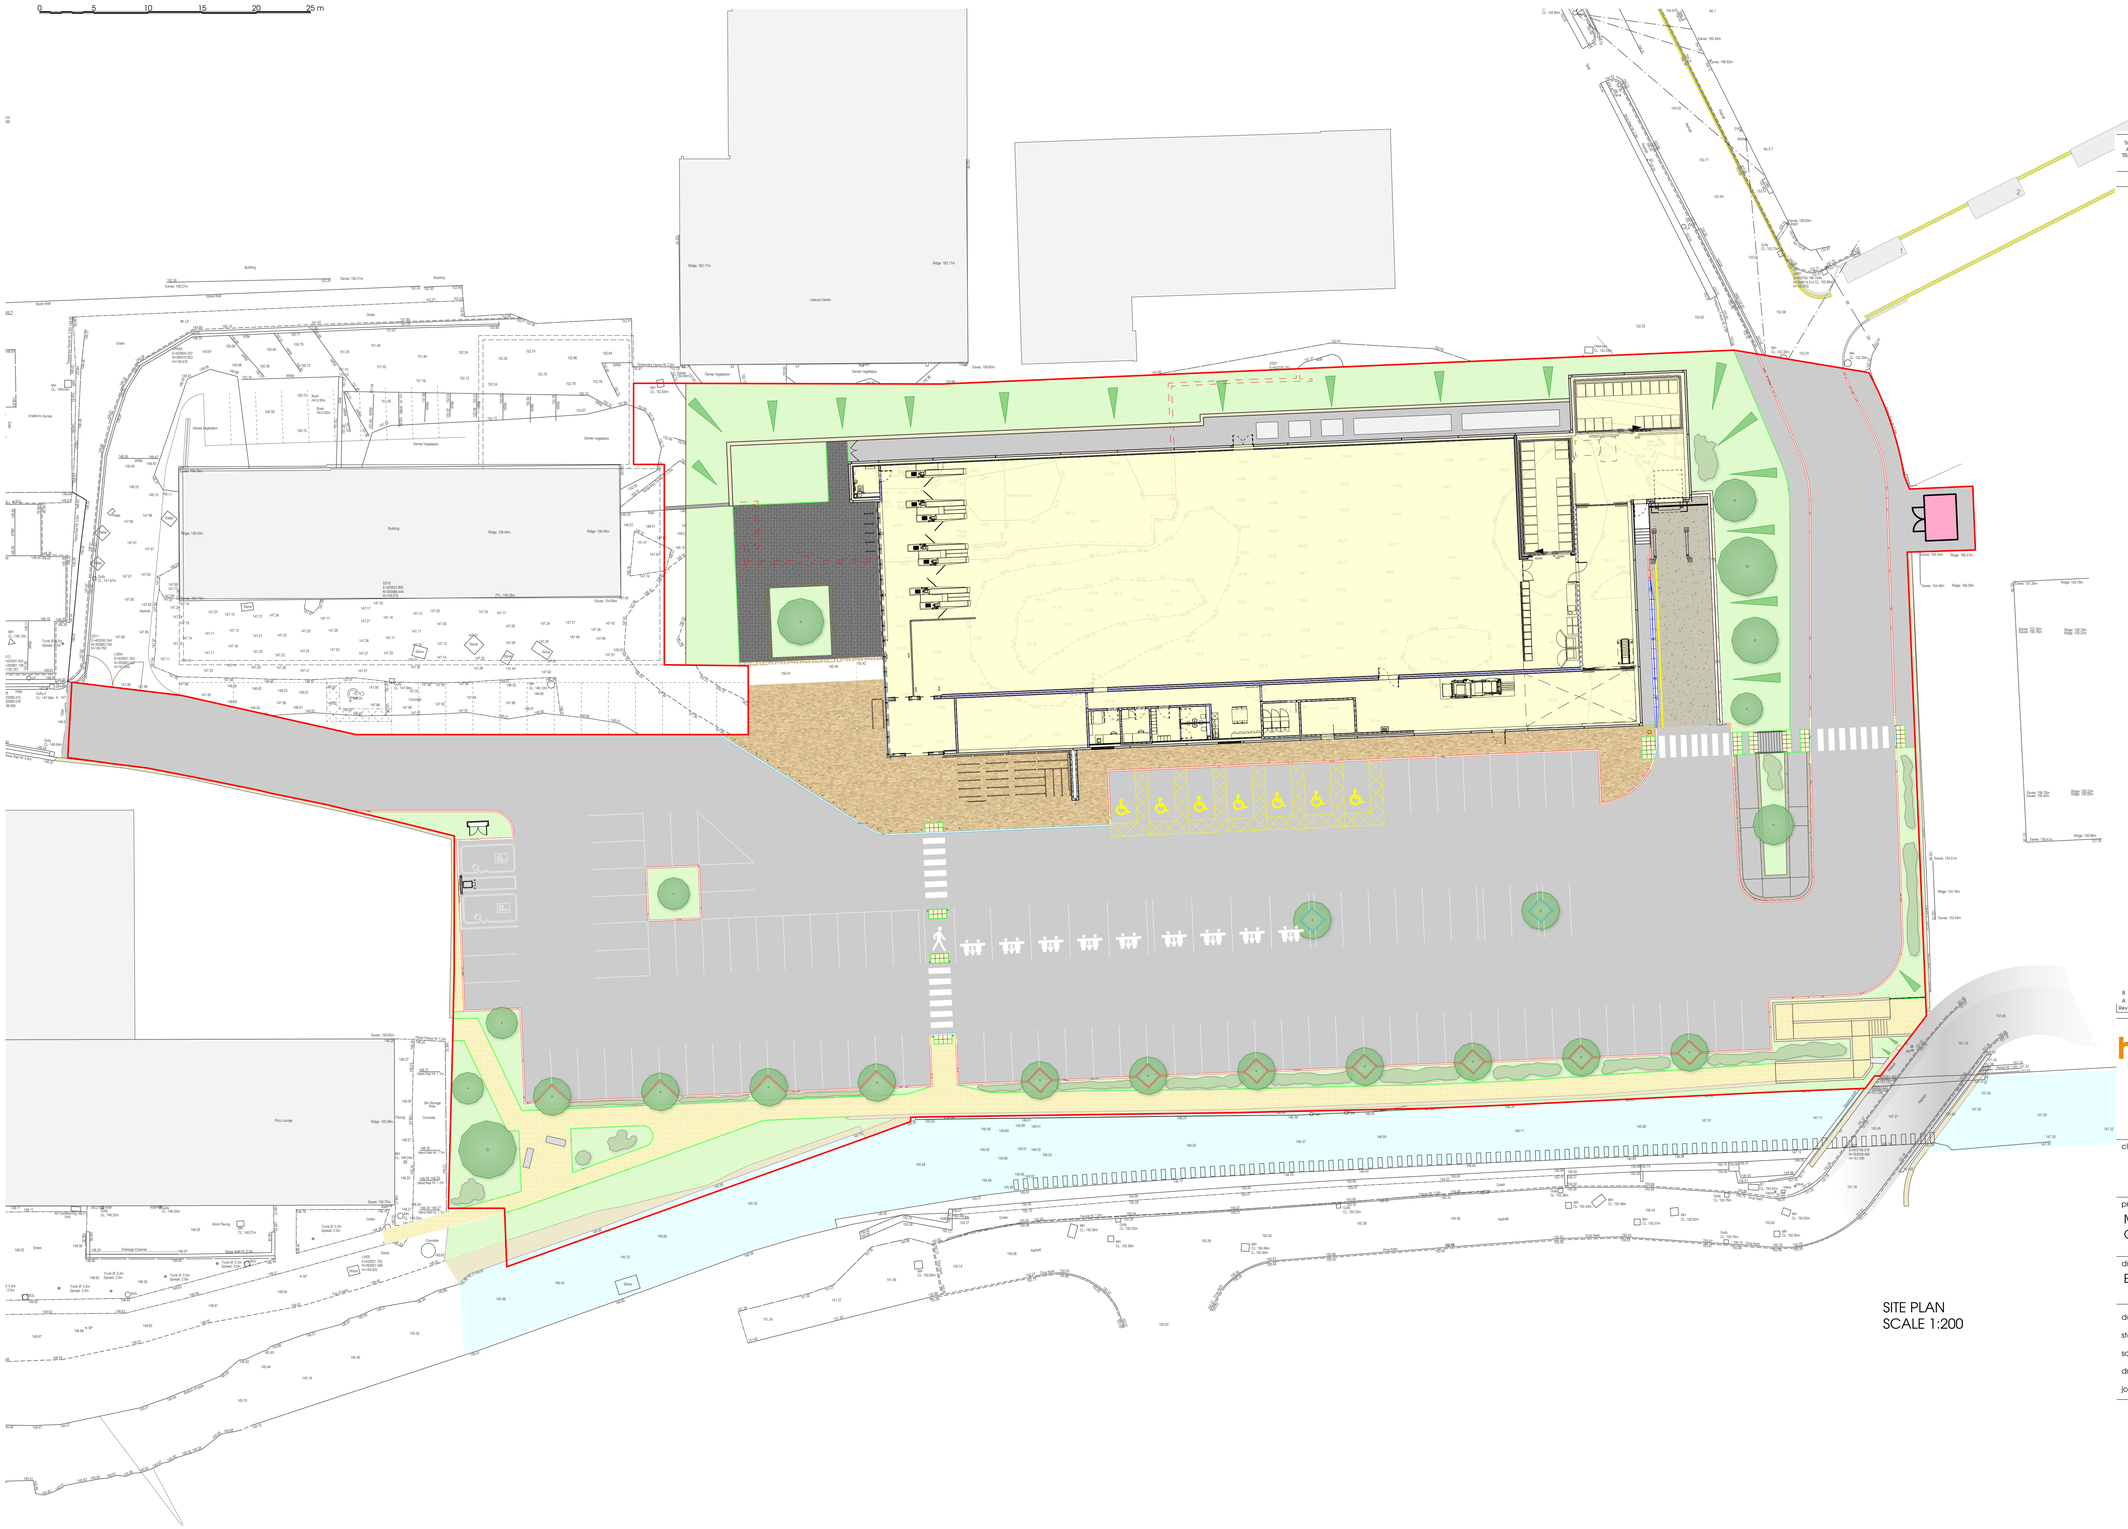
0 5 10 15 20 25 m
Leisure Centre
Building
Dense Vegetation
Pitch Lounge
Bin Storage Area
Drainage Channel
Brick Paving
Asphalt
Grass
Concrete
Unable to Survey
