


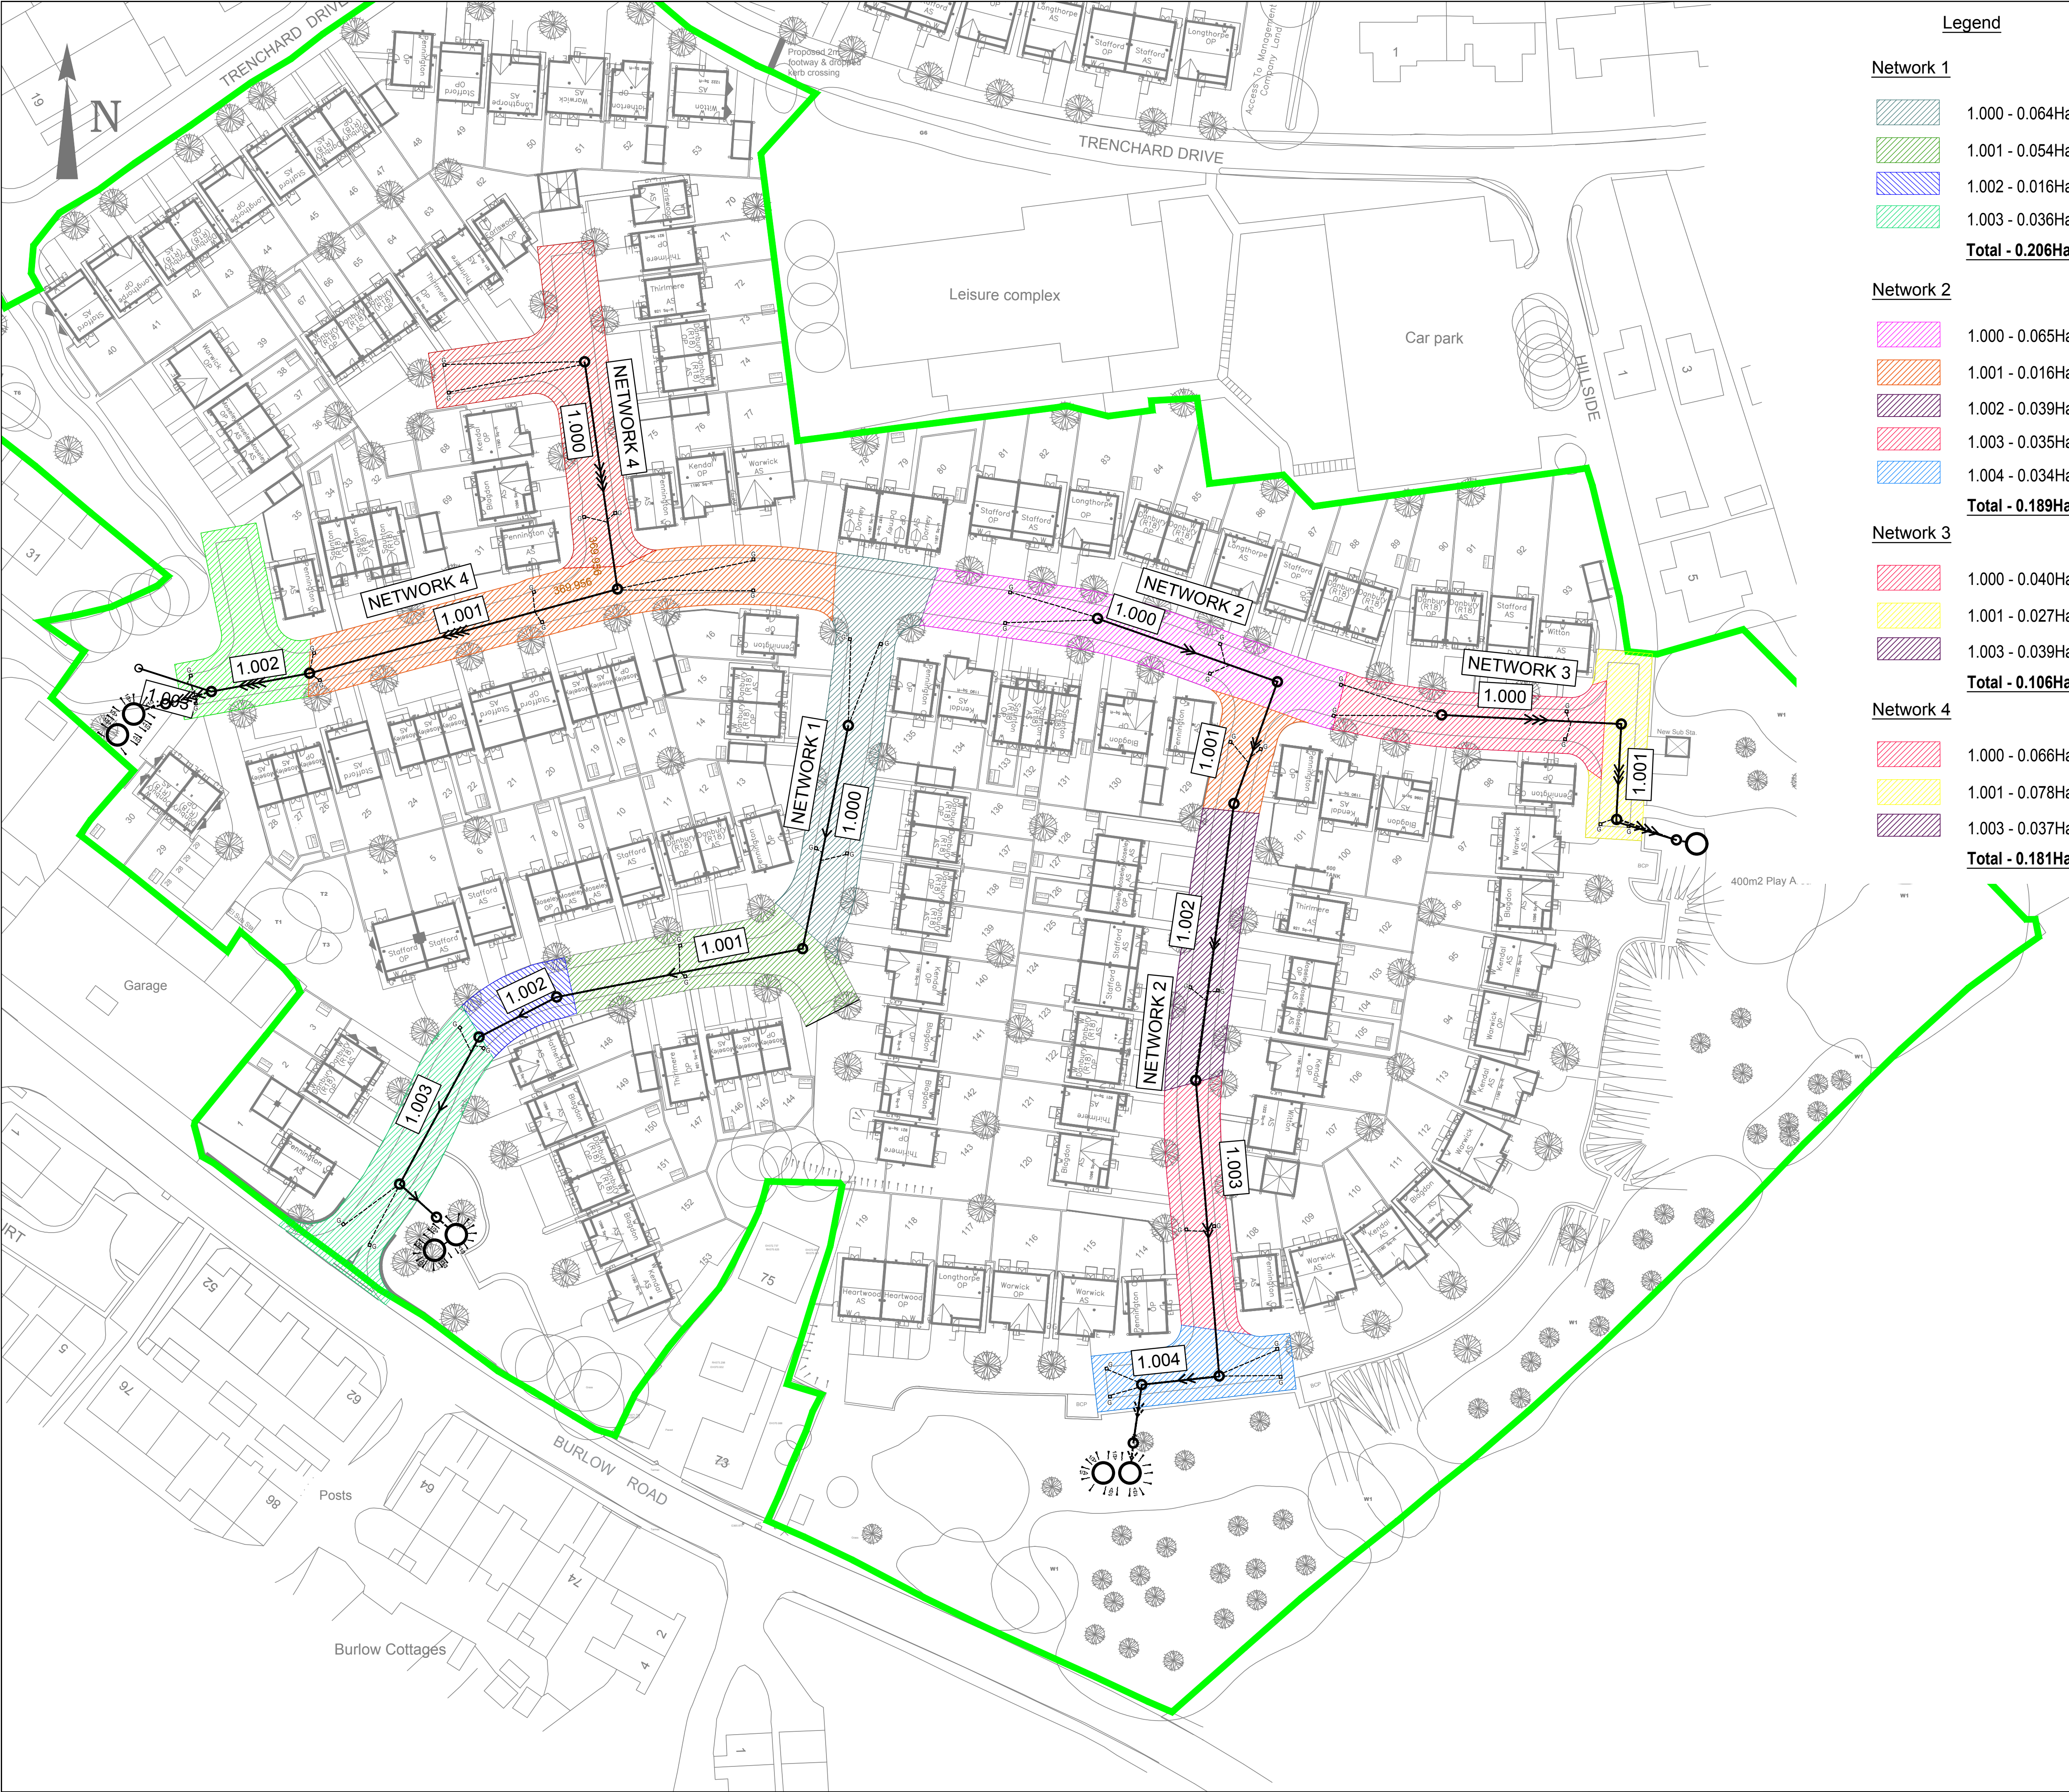

Legend

- Network 1**
- 1.000 - 0.064Ha
  - 1.001 - 0.054Ha
  - 1.002 - 0.016Ha
  - 1.003 - 0.036Ha
  - Total - 0.206Ha**

- Network 2**
- 1.000 - 0.065Ha
  - 1.001 - 0.016Ha
  - 1.002 - 0.039Ha
  - 1.003 - 0.035Ha
  - 1.004 - 0.034Ha
  - Total - 0.189Ha**

- Network 3**
- 1.000 - 0.040Ha
  - 1.001 - 0.027Ha
  - 1.003 - 0.039Ha
  - Total - 0.106Ha**

- Network 4**
- 1.000 - 0.066Ha
  - 1.001 - 0.078Ha
  - 1.003 - 0.037Ha
  - Total - 0.181Ha**

CIVIL / STRUCTURAL DESIGN RISK MANAGEMENT

Abnormal or unusual residual risks associated with the design outcomes shown on this drawing are:-

RSK LDE LTD has followed its Design Risk Management process for Hazard Elimination and Risk reduction in developing the designs shown on this drawing. Abnormal or unusual residual risks may be shown above where it is considered that such risk may not normally be expected by competent persons engaged on work of this nature or type.

For Adoptable Drainage Details refer to  
RSK DRG No. 40-01

|      |          |                                                       |       |       |       |
|------|----------|-------------------------------------------------------|-------|-------|-------|
|      |          |                                                       |       |       |       |
| P7   | 15.03.21 | Updated as per new layout Rev 12                      | EP    | MAR   |       |
| P6   | 05.08.20 | New site layout Rev 10 added.                         | LGS   | MAR   |       |
| P5   | 15.07.20 | New site layout Rev 08 added.                         | LGS   | MAR   |       |
| P4   | 31.01.20 | New site layout rev 06 added.                         | EP    | MAR   |       |
| P3   | 03.09.19 | Updated to new site layout                            | AN    | MAR   |       |
| P2   | 07.06.19 | Updated to latest new site layout and drainage design | TG    | MS    |       |
| P1   | 28.01.19 | First Issue                                           | AN    | MAR   |       |
| Rev. | Date     | Amendment                                             | Drawn | Chkd. | Appd. |

**RSK**  
LAND & DEVELOPMENT ENGINEERING LTD  
Spring Lodge  
172 Chester Road  
Helsby  
Cheshire, WA6 0AR  
United Kingdom  
Tel: +44 (0) 1928 726006  
Fax: +44 (0) 1928 725633  
Email: lde@rsk.co.uk  
Web: www.rsk.co.uk

Client  
**PERSIMMON**

Project Title  
**Harpur Hill  
Buxton**

Status  
**Detailed Design**

Drawing Title  
**Impermeable Areas  
Layout**

|                |                 |                 |                |          |      |
|----------------|-----------------|-----------------|----------------|----------|------|
| Drawn<br>AN    | Date<br>Jan 19  | Checked<br>MAR  | Date<br>Jan 19 | Approved | Date |
| Scale<br>1:500 | Orig Size<br>A1 | Dimensions<br>m |                |          |      |

Project No.  
**881530**

Drawing No.  
**40-06**

Rev.  
**P7**

