



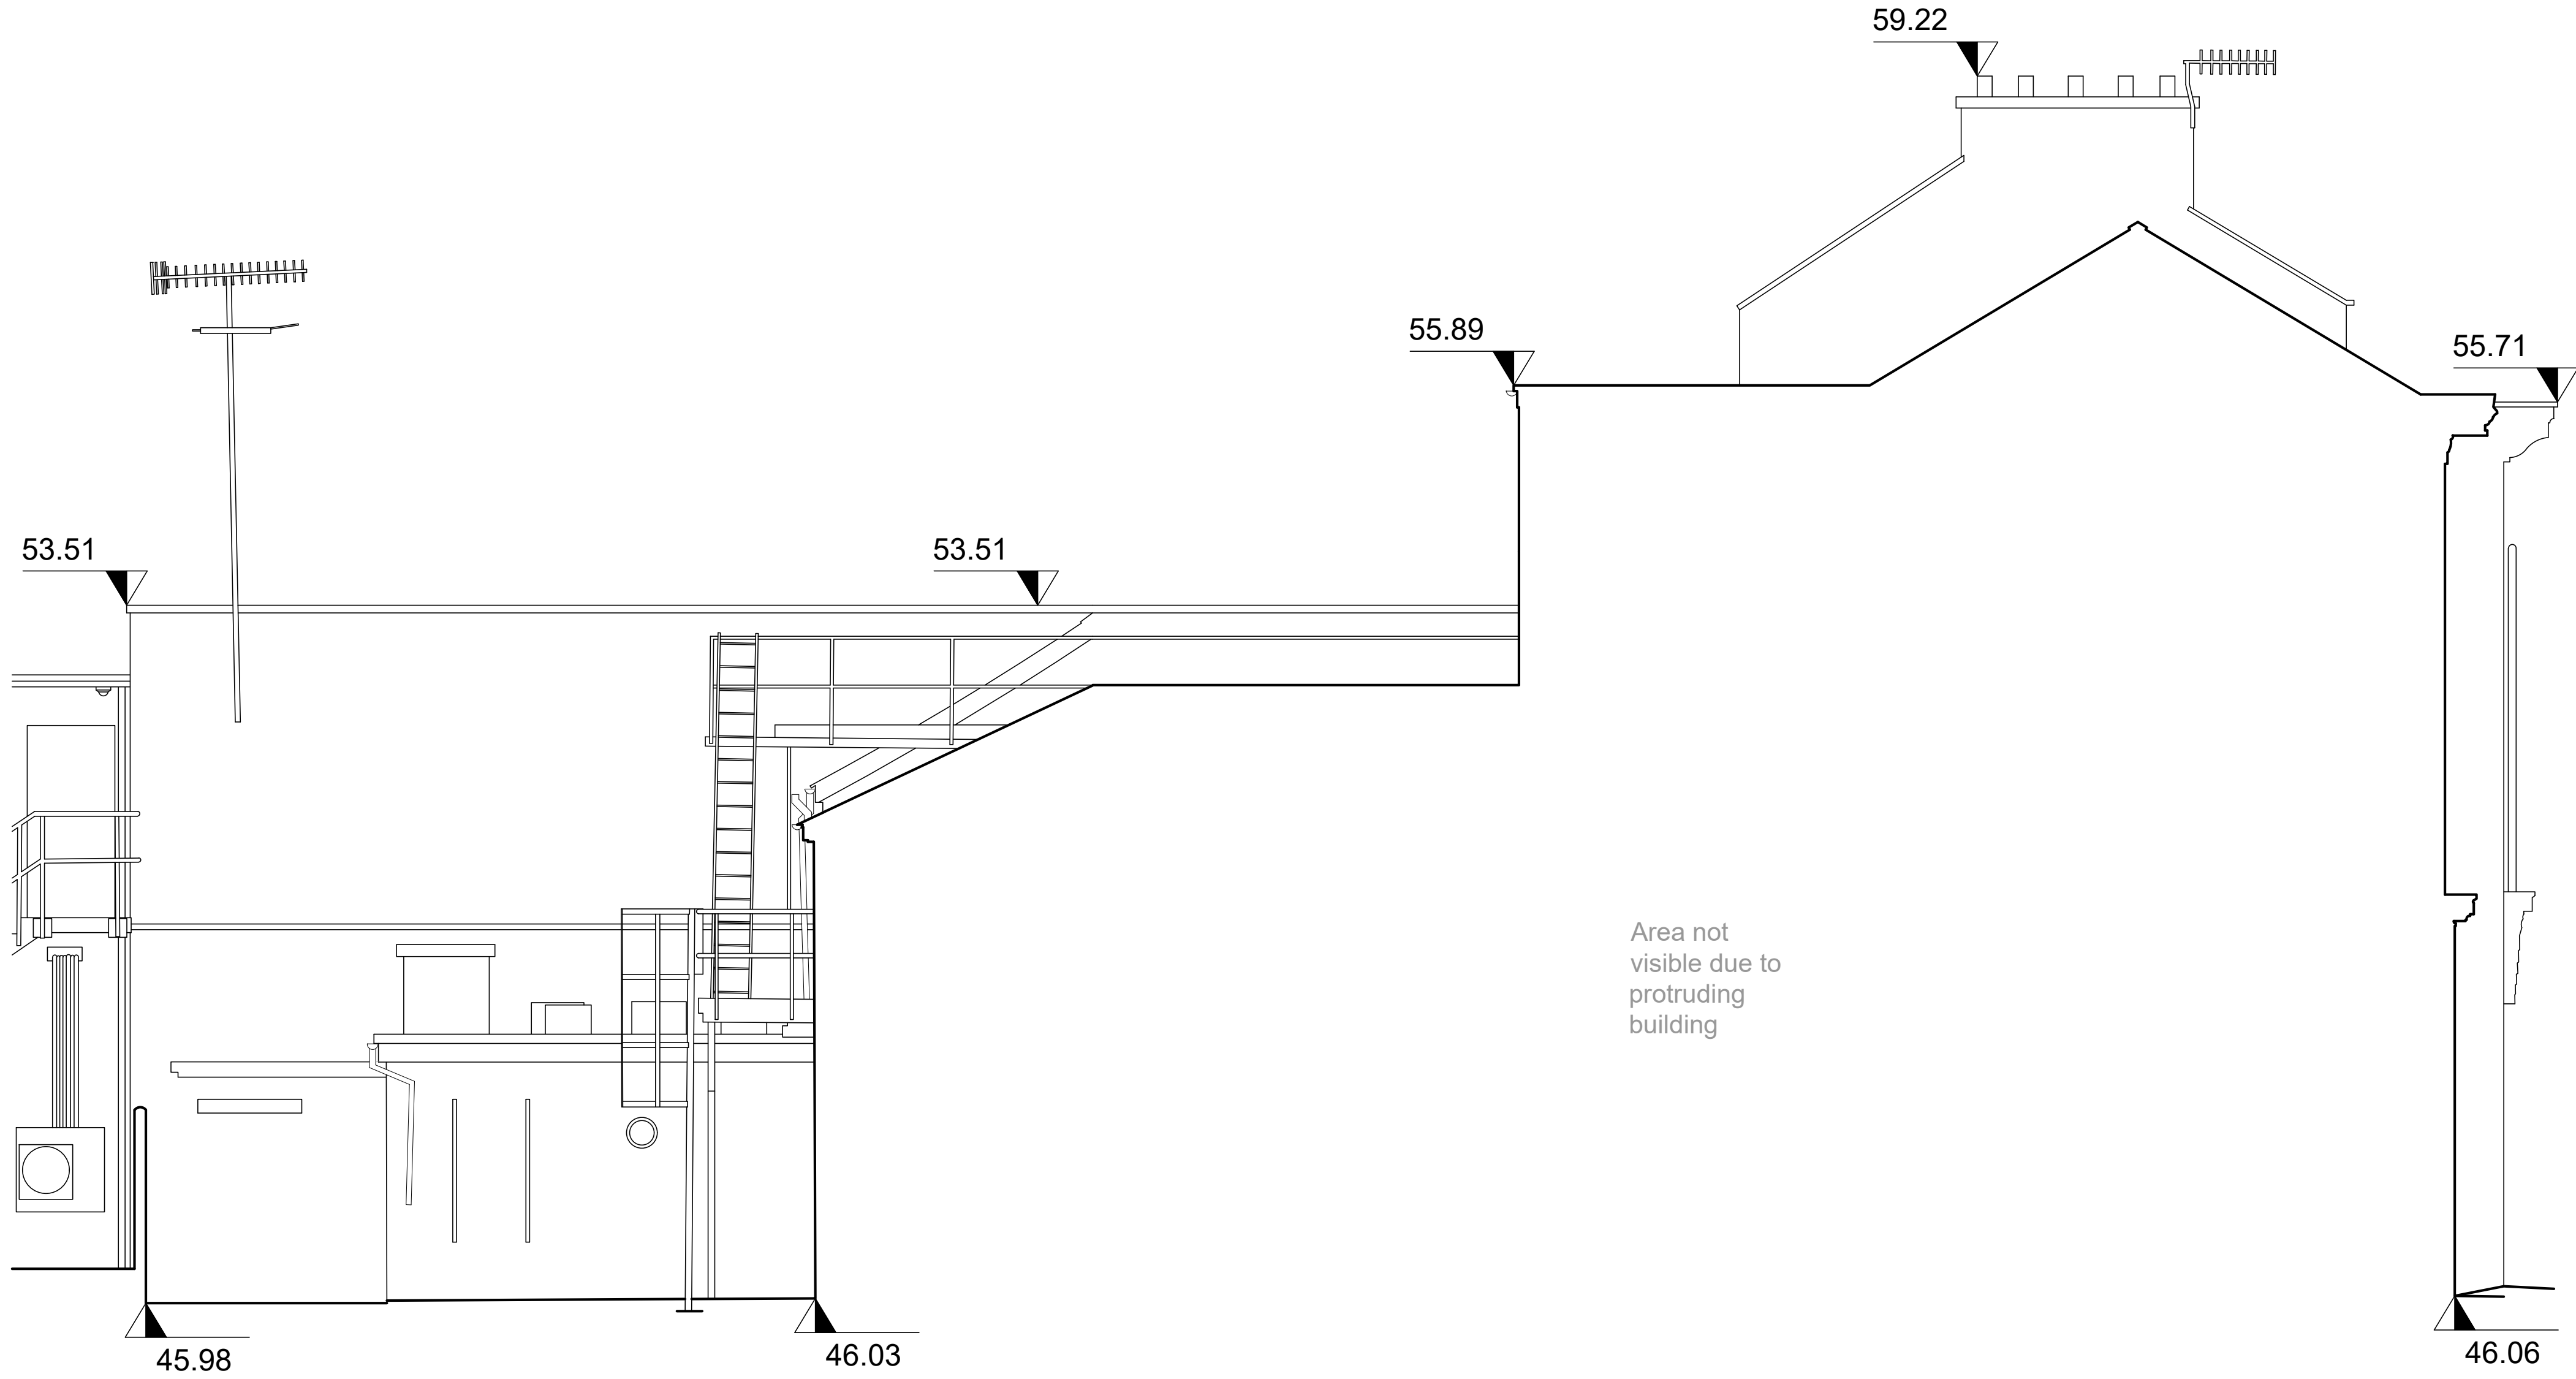

03 | Elevation 3
scale 1:50 @ A1

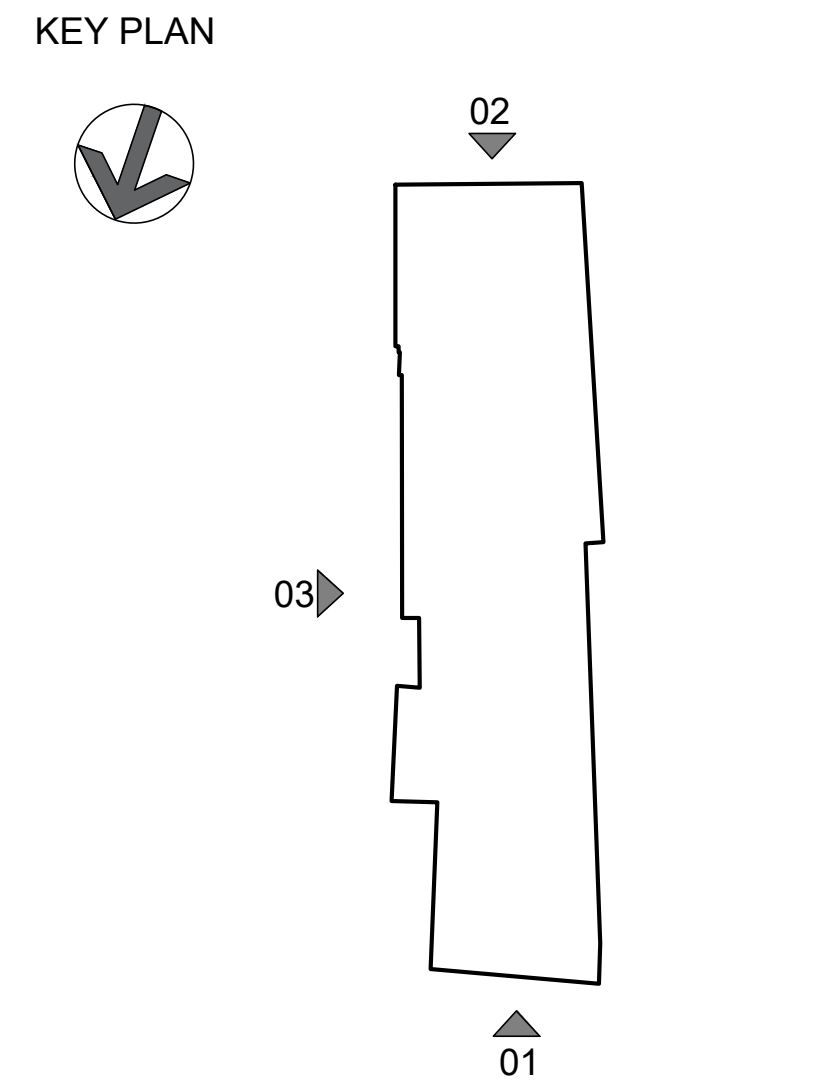

- Notes:
- Dimensions and written information shall take precedence over scaled measurements. If any discrepancy is identified, refer back to the Architect before proceeding
 - ~~Drawing to be read in conjunction with all relevant other drawings and related specification documents~~
 - Contractor to check all dimensions / levels on site before construction and advise any discrepancies to L&H Architects
 - Dimensions are in millimetres unless otherwise stated
 - © This drawing is the copyright of Lewis & Hickey Ltd
- CONSTRUCTION (DESIGN MANAGEMENT) REGULATIONS 2015
- This drawing is to be read in conjunction with L&H Architect's corresponding Design Risk Assessments
 - All works to be carried out in accordance with the Construction Phase plan prepared by the Principle Contractor



P02	10/06/26	Drawing Notes Updated	HB	MN
P01	16/03/26	Stage 2 Issue	HB	MN
rev	date	description	drawn	checked

Architecture

Edinburgh | Guildford | London | Manchester | Nottingham

client

In association with

project title

Proposed Banking Hub @ Buxton

address

34 Spring Gardens
Buxton
Derbyshire
SK17 6BZ

description

Elevation 3 - As Existing

size	scale	date	drawn by	checked by
A1:L	1:50	25/02/26	HB	MN

status	
S1 - Information (Existing)	
job no.	revision
HUB242-LHA-XX-00-D-A-0103	P02