


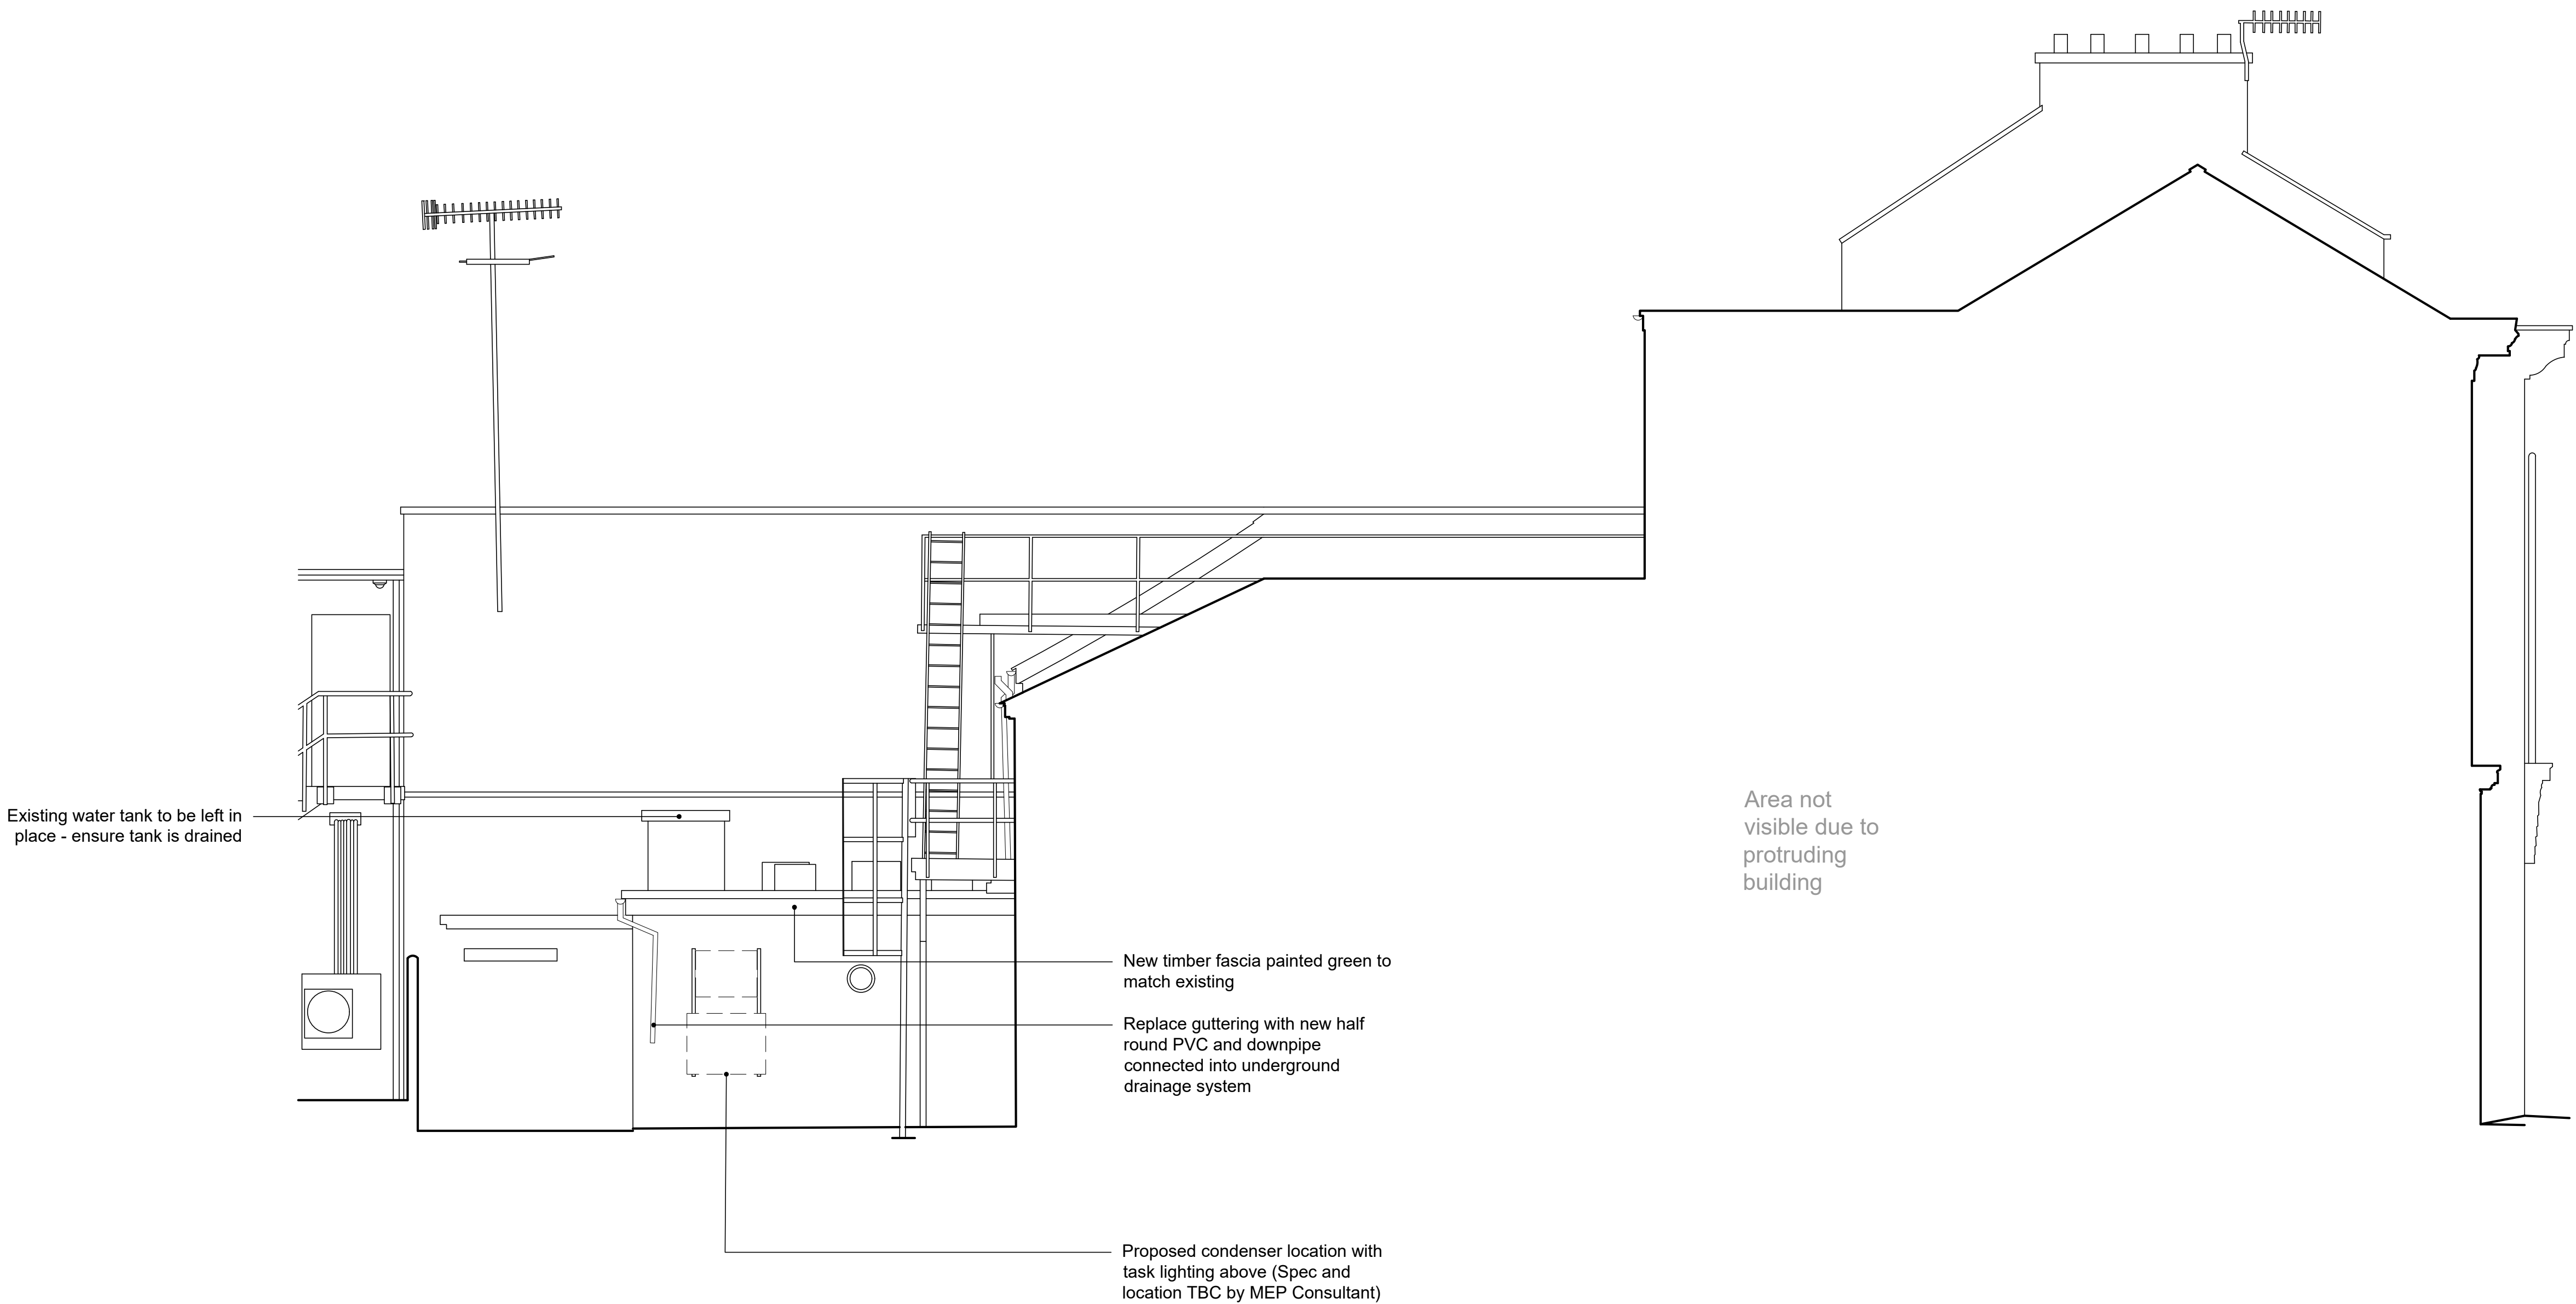

03 | Elevation 3
scale 1:50 @ A1




- Notes:
- Dimensions and written information shall take precedence over scaled measurements. If any discrepancy is identified, refer back to the Architect before proceeding
 - ~~Drawing to be read in conjunction with all relevant other drawings and related specification documents~~
 - Contractor to check all dimensions / levels on site before construction and advise any discrepancies to L&H Architects
 - Dimensions are in millimetres unless otherwise stated
 - © This drawing is the copyright of Lewis & Hickey Ltd

- CONSTRUCTION (DESIGN MANAGEMENT) REGULATIONS 2015
- This drawing is to be read in conjunction with L&H Architect's corresponding Design Risk Assessments
 - All works to be carried out in accordance with the Construction Phase plan prepared by the Principle Contractor

NOTE:
ALL DIMENSIONS MUST BE CHECKED ON SITE PRIOR TO COMMENCEMENT OF WORKS OR ORDERING OF THIRD PARTY EQUIPMENT.

LEWIS & HICKEY LTD ACCEPT NO RESPONSIBILITY FOR DIMENSIONAL ACCURACY.

KEY PLAN

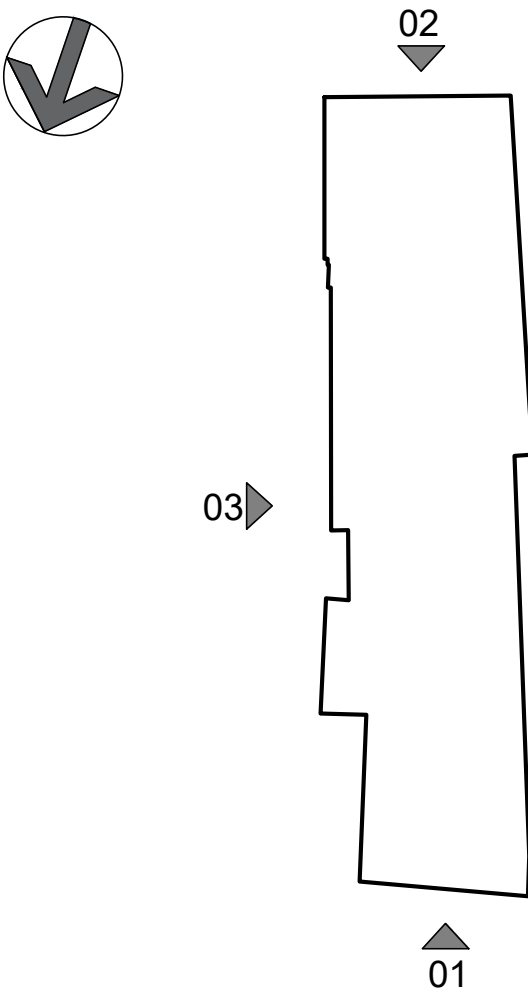

P06	10/06/26	Drawing Notes Updated	HB	MN
P05	05/05/26	Stage 4 Issue	HB	MN
P04	16/04/26	Updates Following CAUK & POL Comments	HB	MN
P03	24/03/26	Updates Following CAUK Comments	HB	MN
P02	16/03/26	Stage 2 Issue	HB	MN
P01	10/03/26	Initial Issue	HB	MN
rev	date	description	drawn	checked



Edinburgh | Guildford | London | Manchester | Nottingham



client
project title
Proposed Banking Hub @
Buxton Spring Gardens

address
34 Spring Gardens
Buxton
Derbyshire
SK17 6BZ

description
Elevation 3 -
Stage 4: As Proposed

size	scale	date	drawn by	checked by
A1:L	1:50	26/02/26	HB	MN

status
S3 - Information & Comment

job no.	L&H job no: E7953	revision
HUB242-LHA-XX-00-D-A-0203		P06

Lewis & Hickey Ltd | Registered in England & Wales | 2007297 | 18 Farnham Road | Guildford | GU1 4XA