


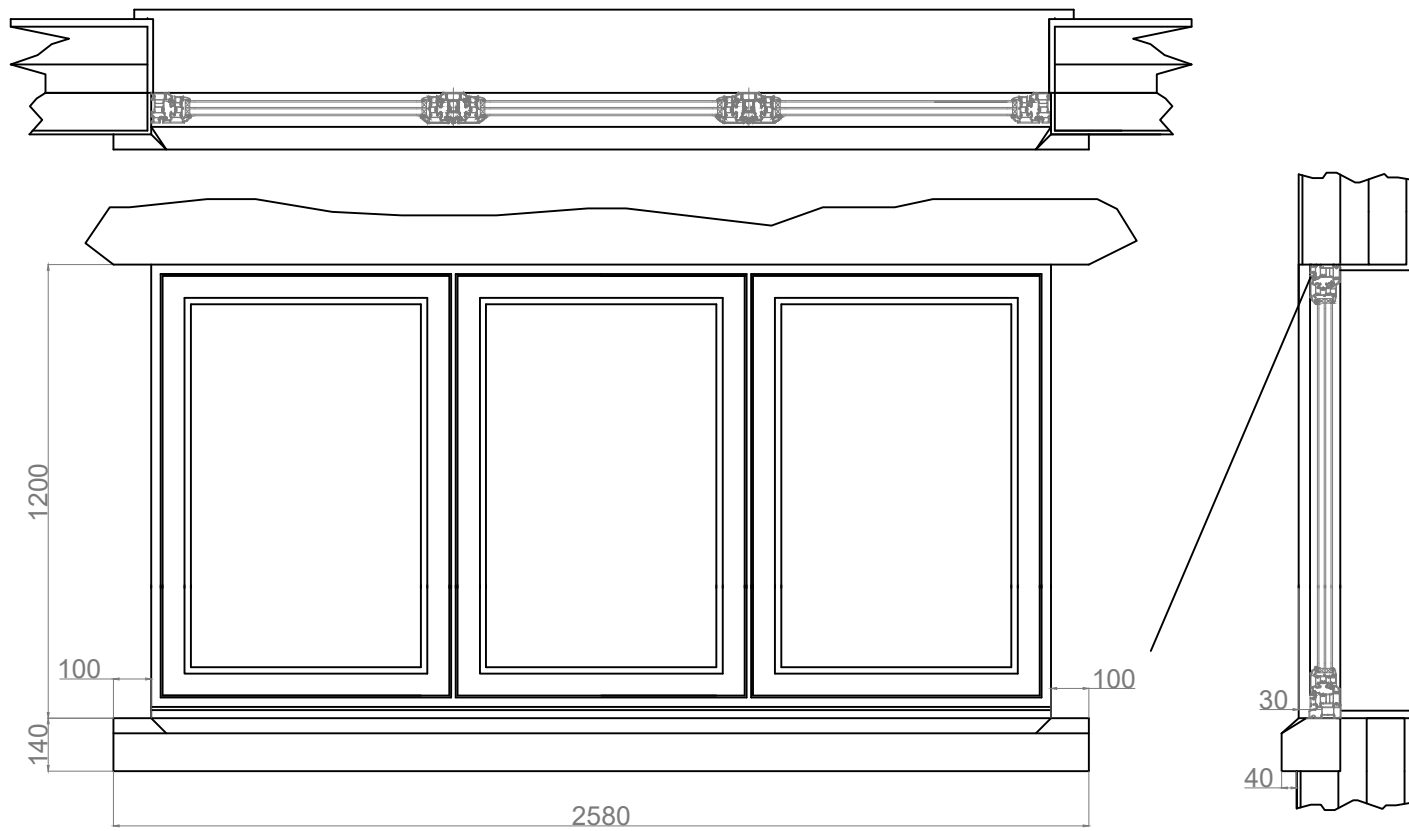

Window: Rear, first floor, right bedroom, clear glass, Scale 1 / 20