


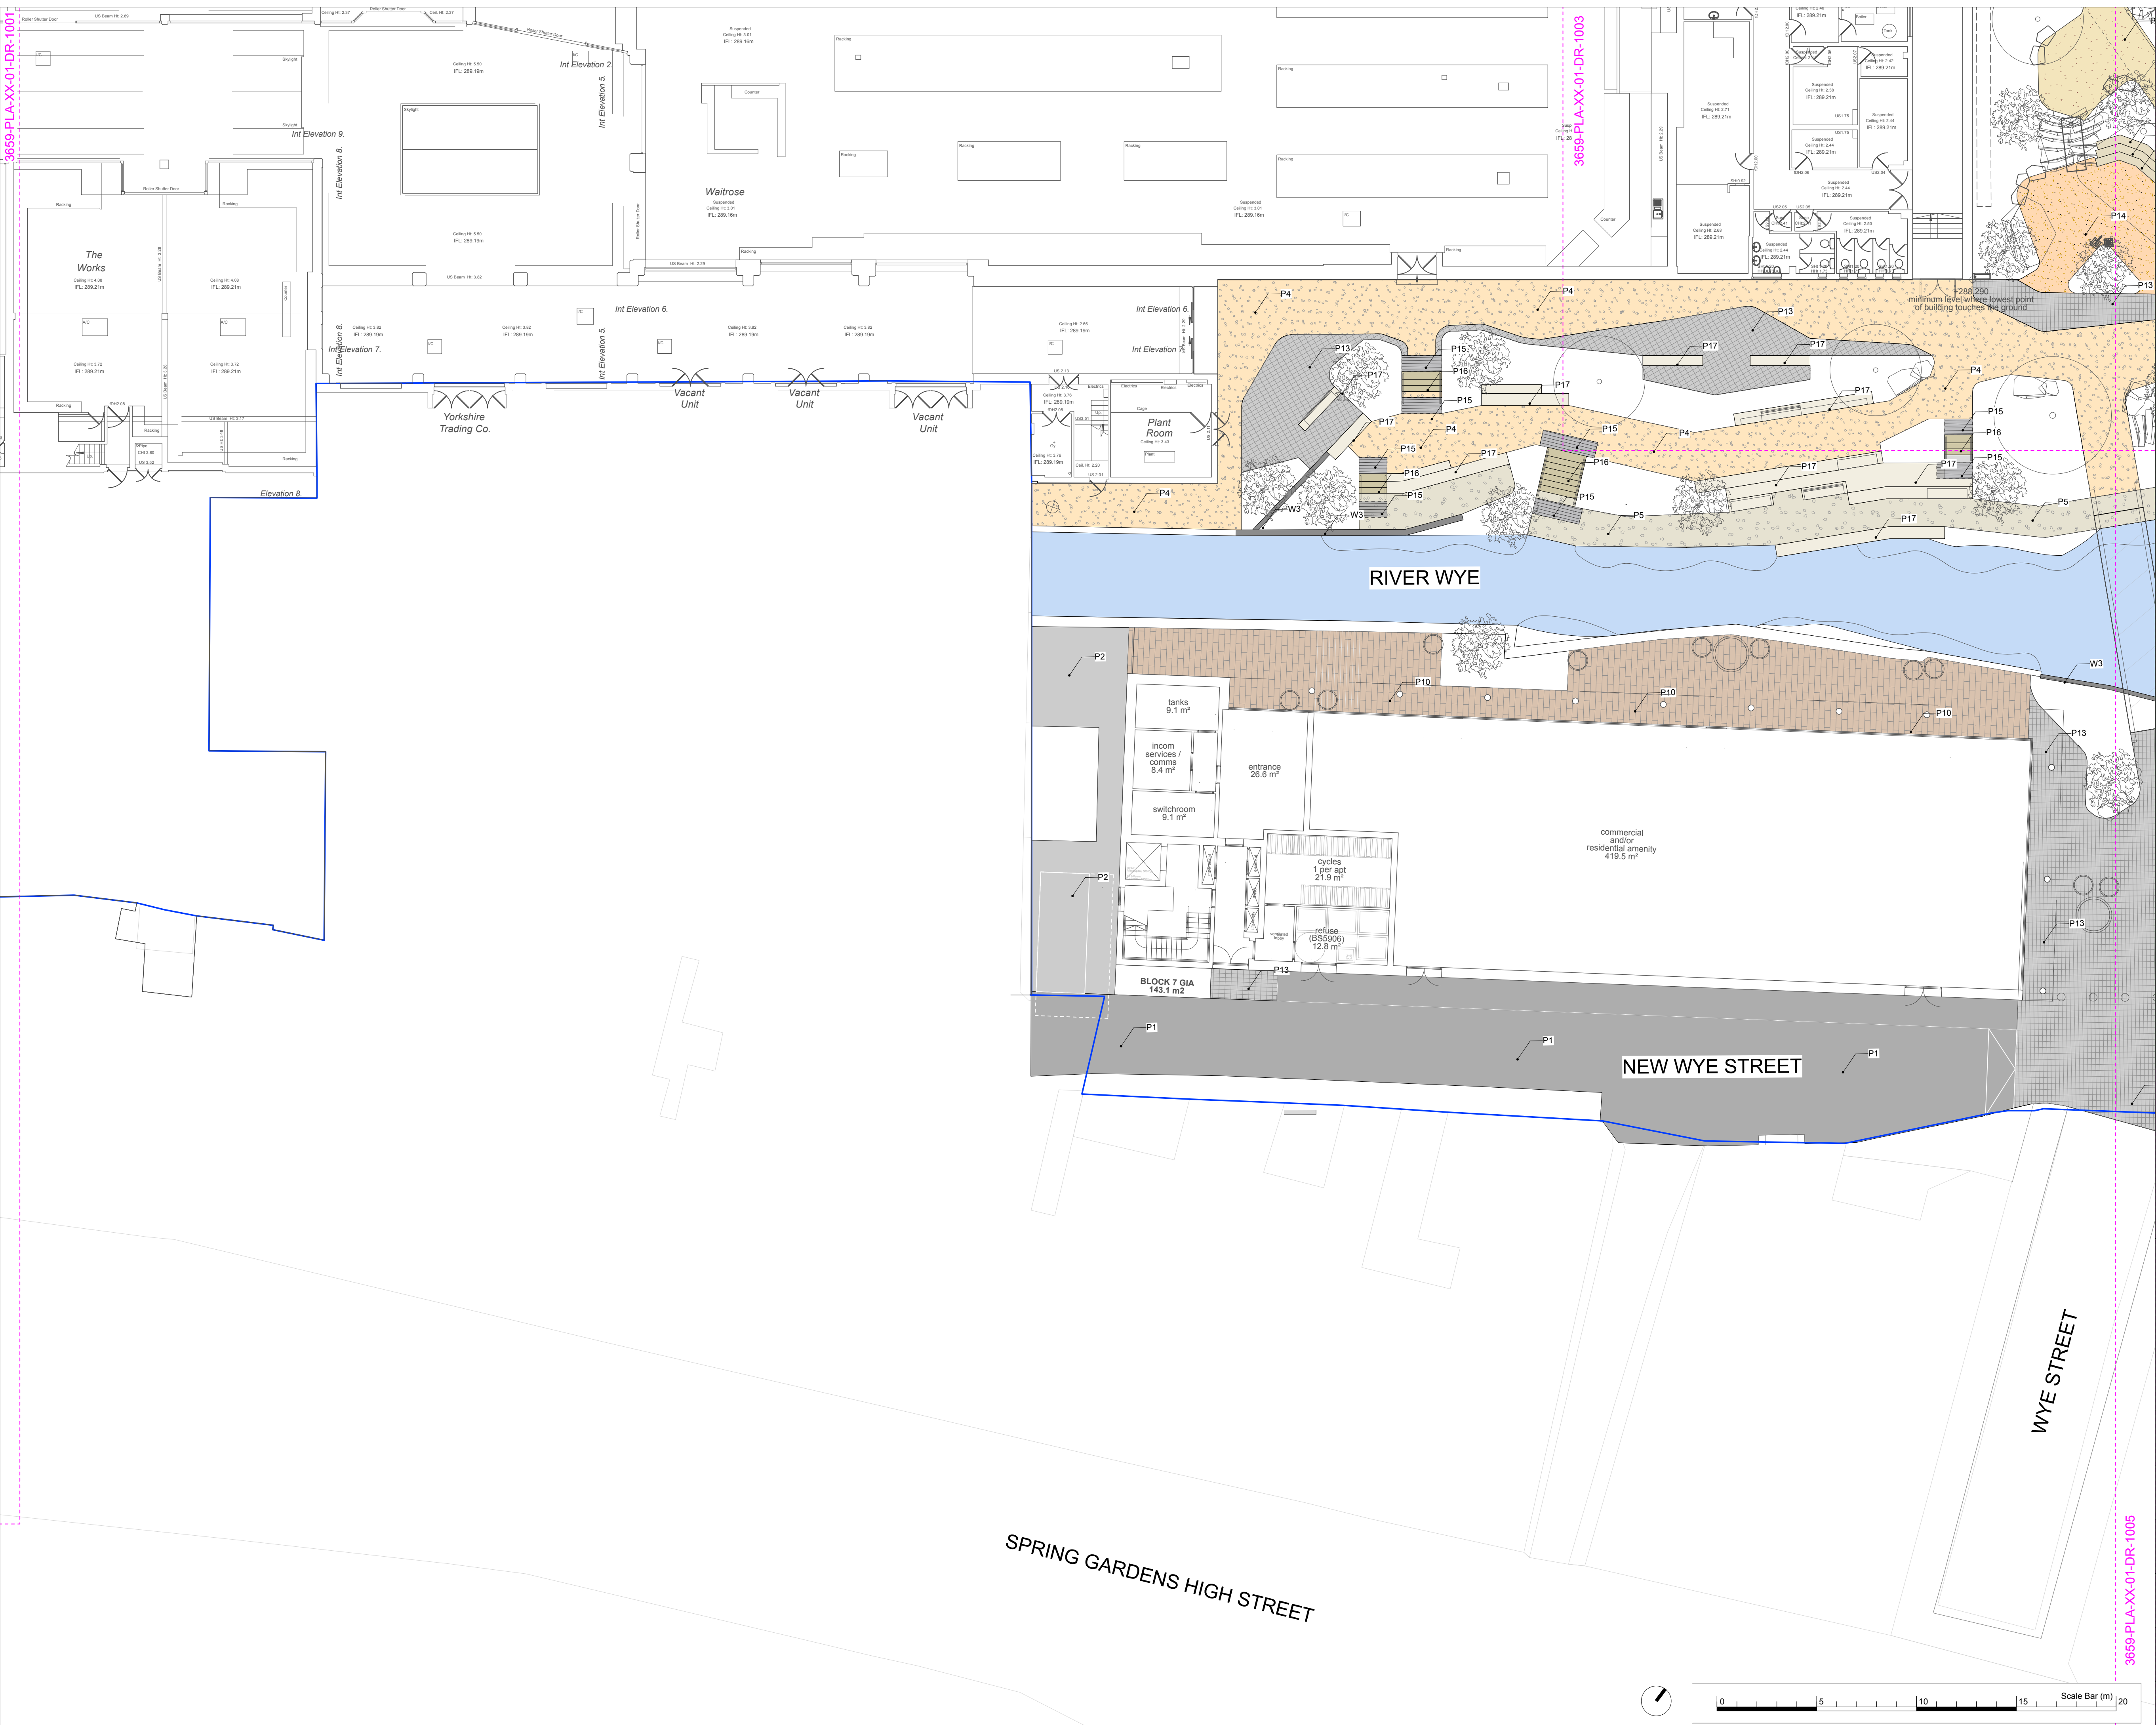

This drawing is copyright protected and may not be reproduced in whole or part without written authority from the owner.

NOTES:

1. Do not scale from this drawing; always work to noted dimensions.
2. All setting out, levels and dimensions to be agreed on site.
3. All dimensions are in millimetres unless otherwise stated.
4. The dimensions of all materials must be checked on site before being laid out.
5. This drawing must be read with the relevant specification clauses and detail drawings.
6. Order of construction and setting out to be agreed on site.

LOCATION PLAN

KEY

For full details and information refer to Key & Notes:
3659-PLA-XX-01-DR-0000 Key & Notes

P01	07/11/25	PLANNING	EH	PP
Revision	Date	Description	Drawn	Apprvd.
PLANIT Manchester Gloucestershire Leeds Liverpool London Manchester 2 Back Grafton Street Altrincham Cheshire WA14 1DY W: plant-it.ie.com E: info@plant-it.ie.com T: 0161 928 9281				
Client	Capital & Centric			
Project	Revitalising Buxton			
Drg Title	Detailed Hardworks Arrangement 5 of 6			
Created on	08-07-25	Created by	SY	Approved by PP
Scale	1:500	Size	A1	Workstage Planning
Drg No.	3695-PLA-XX-01-DR-L-1004		Suitability S1	Revision P01

© Plant I.E. Limited