


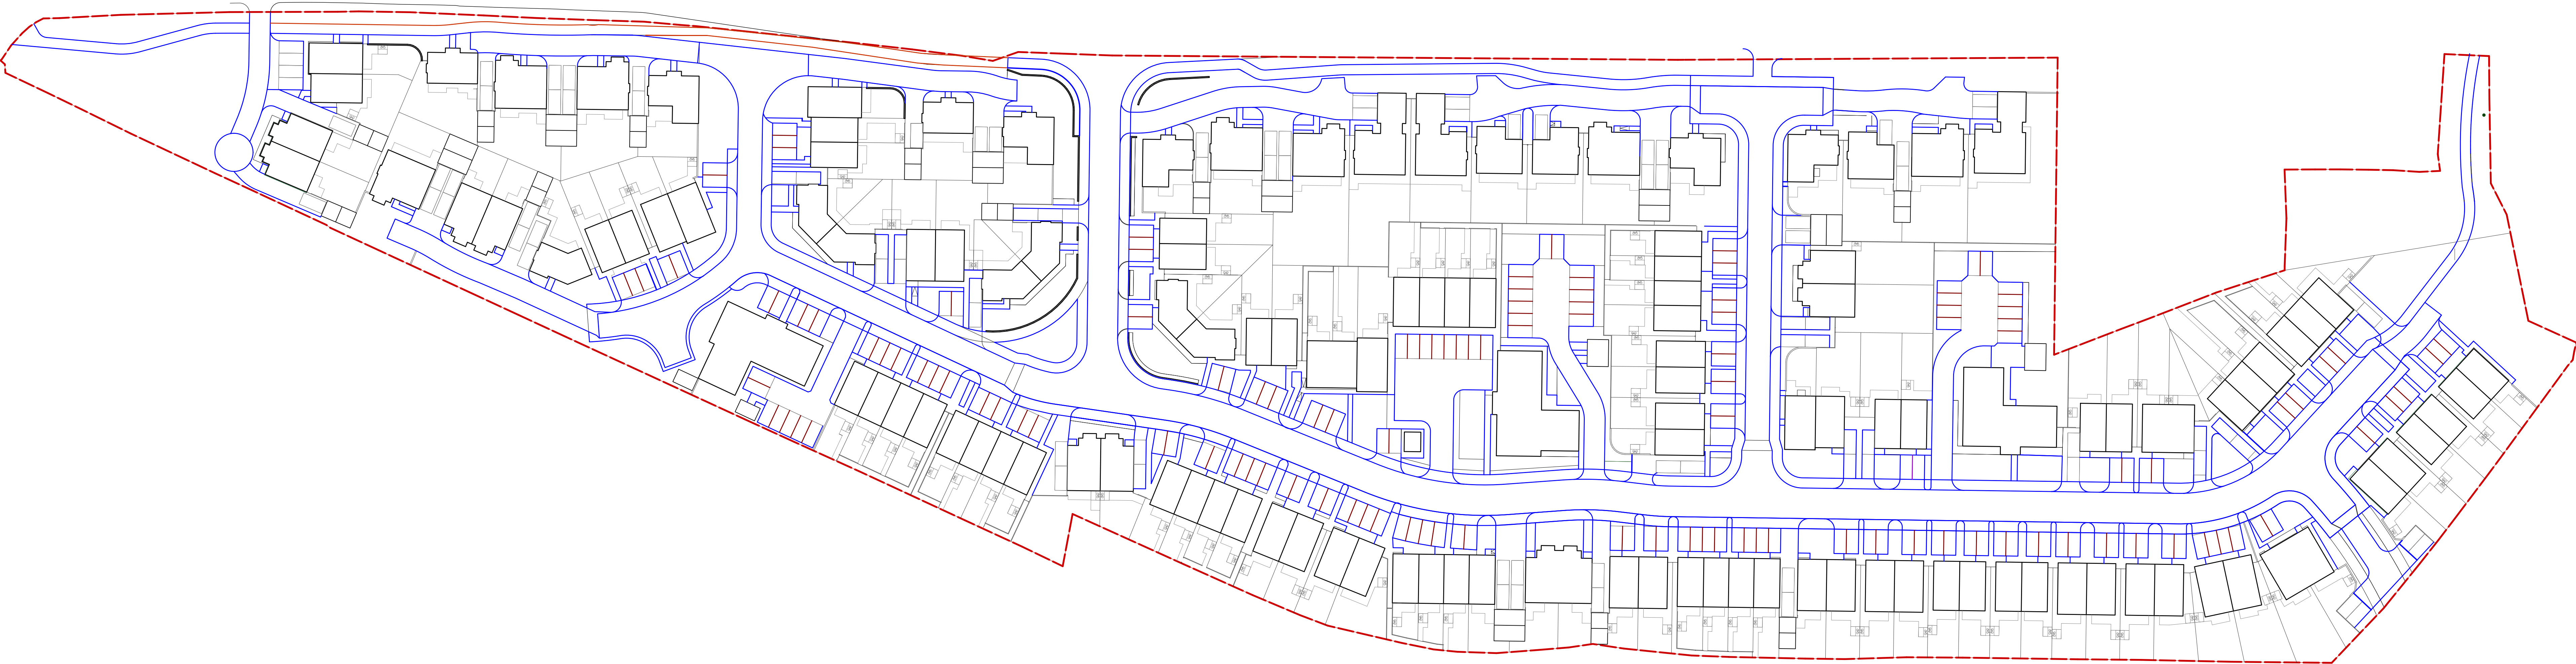

KEY

RLB



Proposed Building
(Refer Architectural Drawings)



Proposed Wall
(Refer Architectural Drawings)

Refer Architectural Drawing:
1385-JDA-ZZ-ZZ-DR-A-103-Boundary Treatment Plan &
1385-JDA-ZZ-ZZ-DR-A-108-Boundary Treatment Details for local
details of timber fencing, stone walls and railing and gates.

EDGING (LANDSCAPE)

914 x 50 x 150 mm Standard Concrete Pin
Kerb. (Bespoke for junctions as per radii).
60mm standard upstand. Drop kerb at
driveway junctions.

Line Marking demarcation to relevant DfT
Standards (for Macadam parking bays only)

No demarcations within parking bays with
Keyblok paving setts.

GENERAL NOTES:

1. Do not scale from this drawing.
2. All levels, dimensions & setting out to be checked & agreed on site.
3. All dimensions are in millimetres unless otherwise stated.
4. This drawing must be read in conjunction with the relevant specification clauses & detailed drawings.
5. This drawing is copyright protected & may not be reproduced in whole or part without written authority.
6. All drawings must be read in conjunction with relevant Landscape, Civil, Geotechnical & Structural Engineer, National Highways and Architectural Documentation.
7. The contractor shall be responsible for confirming the position of all existing services, structures and works including building set out, in and around the site, prior to the commencement of works.
8. Contractor to confirm all dimensions and levels with Landscape Architect, prior to commencing work and ordering materials.

REFER:

XQLA Drawings:
809-XQL-00-00-DR-L-0100: Landscape Masterplan
809-XQL-00-00-DR-L-0110: General Arrangement Area A
809-XQL-00-00-DR-L-0111: General Arrangement Area B
809-XQL-00-00-DR-L-0112: General Arrangement Area C
809-XQL-00-00-DR-L-0113: General Arrangement Area D
809-XQL-00-00-DR-L-0120: Boundary Treatment Plan
809-XQL-00-00-DR-L-0300: Typical Details: Hard Surfacing & Junctions
809-XQL-00-00-DR-L-0301: Typical Details: Trees & Softworks
809-XQL-00-00-DR-L-0400: Softworks Plan Area A
809-XQL-00-00-DR-L-0401: Softworks Plan Area B
809-XQL-00-00-DR-L-0402: Softworks Plan Area C
809-XQL-00-00-DR-L-0403: Softworks Plan Area D

XQLA Documents:
809-XQL-00-00-SH-L-0800: Planting Schedule and Specification
809-XQL-00-00-SH-L-0801: Landscape Maintenance and Management Plan

Refer relevant Architect and Engineer drawings.
Refer Topographical, Arboricultural and Relevant Surveys

-	-	-	-	-
-	-	-	-	-
-	-	-	-	-
-	-	-	-	-
PL01	260430	Planning Issue	SK	XQ
REV	DATE	DESCRIPTION	DRN BY	APR BY

SCALE 1:500



PLANNING

809_Former Vickers Factory, Gamesley

PROJECT

Boundary Treatment Plan
DRAWING NAME

1:500 @A1
SCALE

APR' 26
DATE

S3
STATUS

PL01
REVISION

809-XQL-00-00-DR-L-0120

DRAWING NO.

SK

DRAWN BY

XQ

CHECKED BY

XQ

APPROVED BY



Xanthe Quayle
Landscape Architects

01484 841000 studio@xanthequayle.com
3rd FIC, Firth St, Huddersfield, HD1 3BD Reg: 08288659 xanthequayle.com