

PROJECT
PROPOSED CHANGE OF USE
FROM DWELLING (C3) TO
CHILDREN'S CARE HOME (C2)..

DRAWING TITLE
EXISTING GROUND
FLOOR LAYOUT.


CLIENT
CONNECTED IN CARE.
148A, TURVES ROAD,
CHEADLE. SK8 6AW.

ADDRESS
75, ST JOHNS ROAD,
BUXTON. SK17 6UU.

SCALE
SCALE 1:50@A1

DATE
JUN 2026.

DRAWING No
CL 06265986/1.

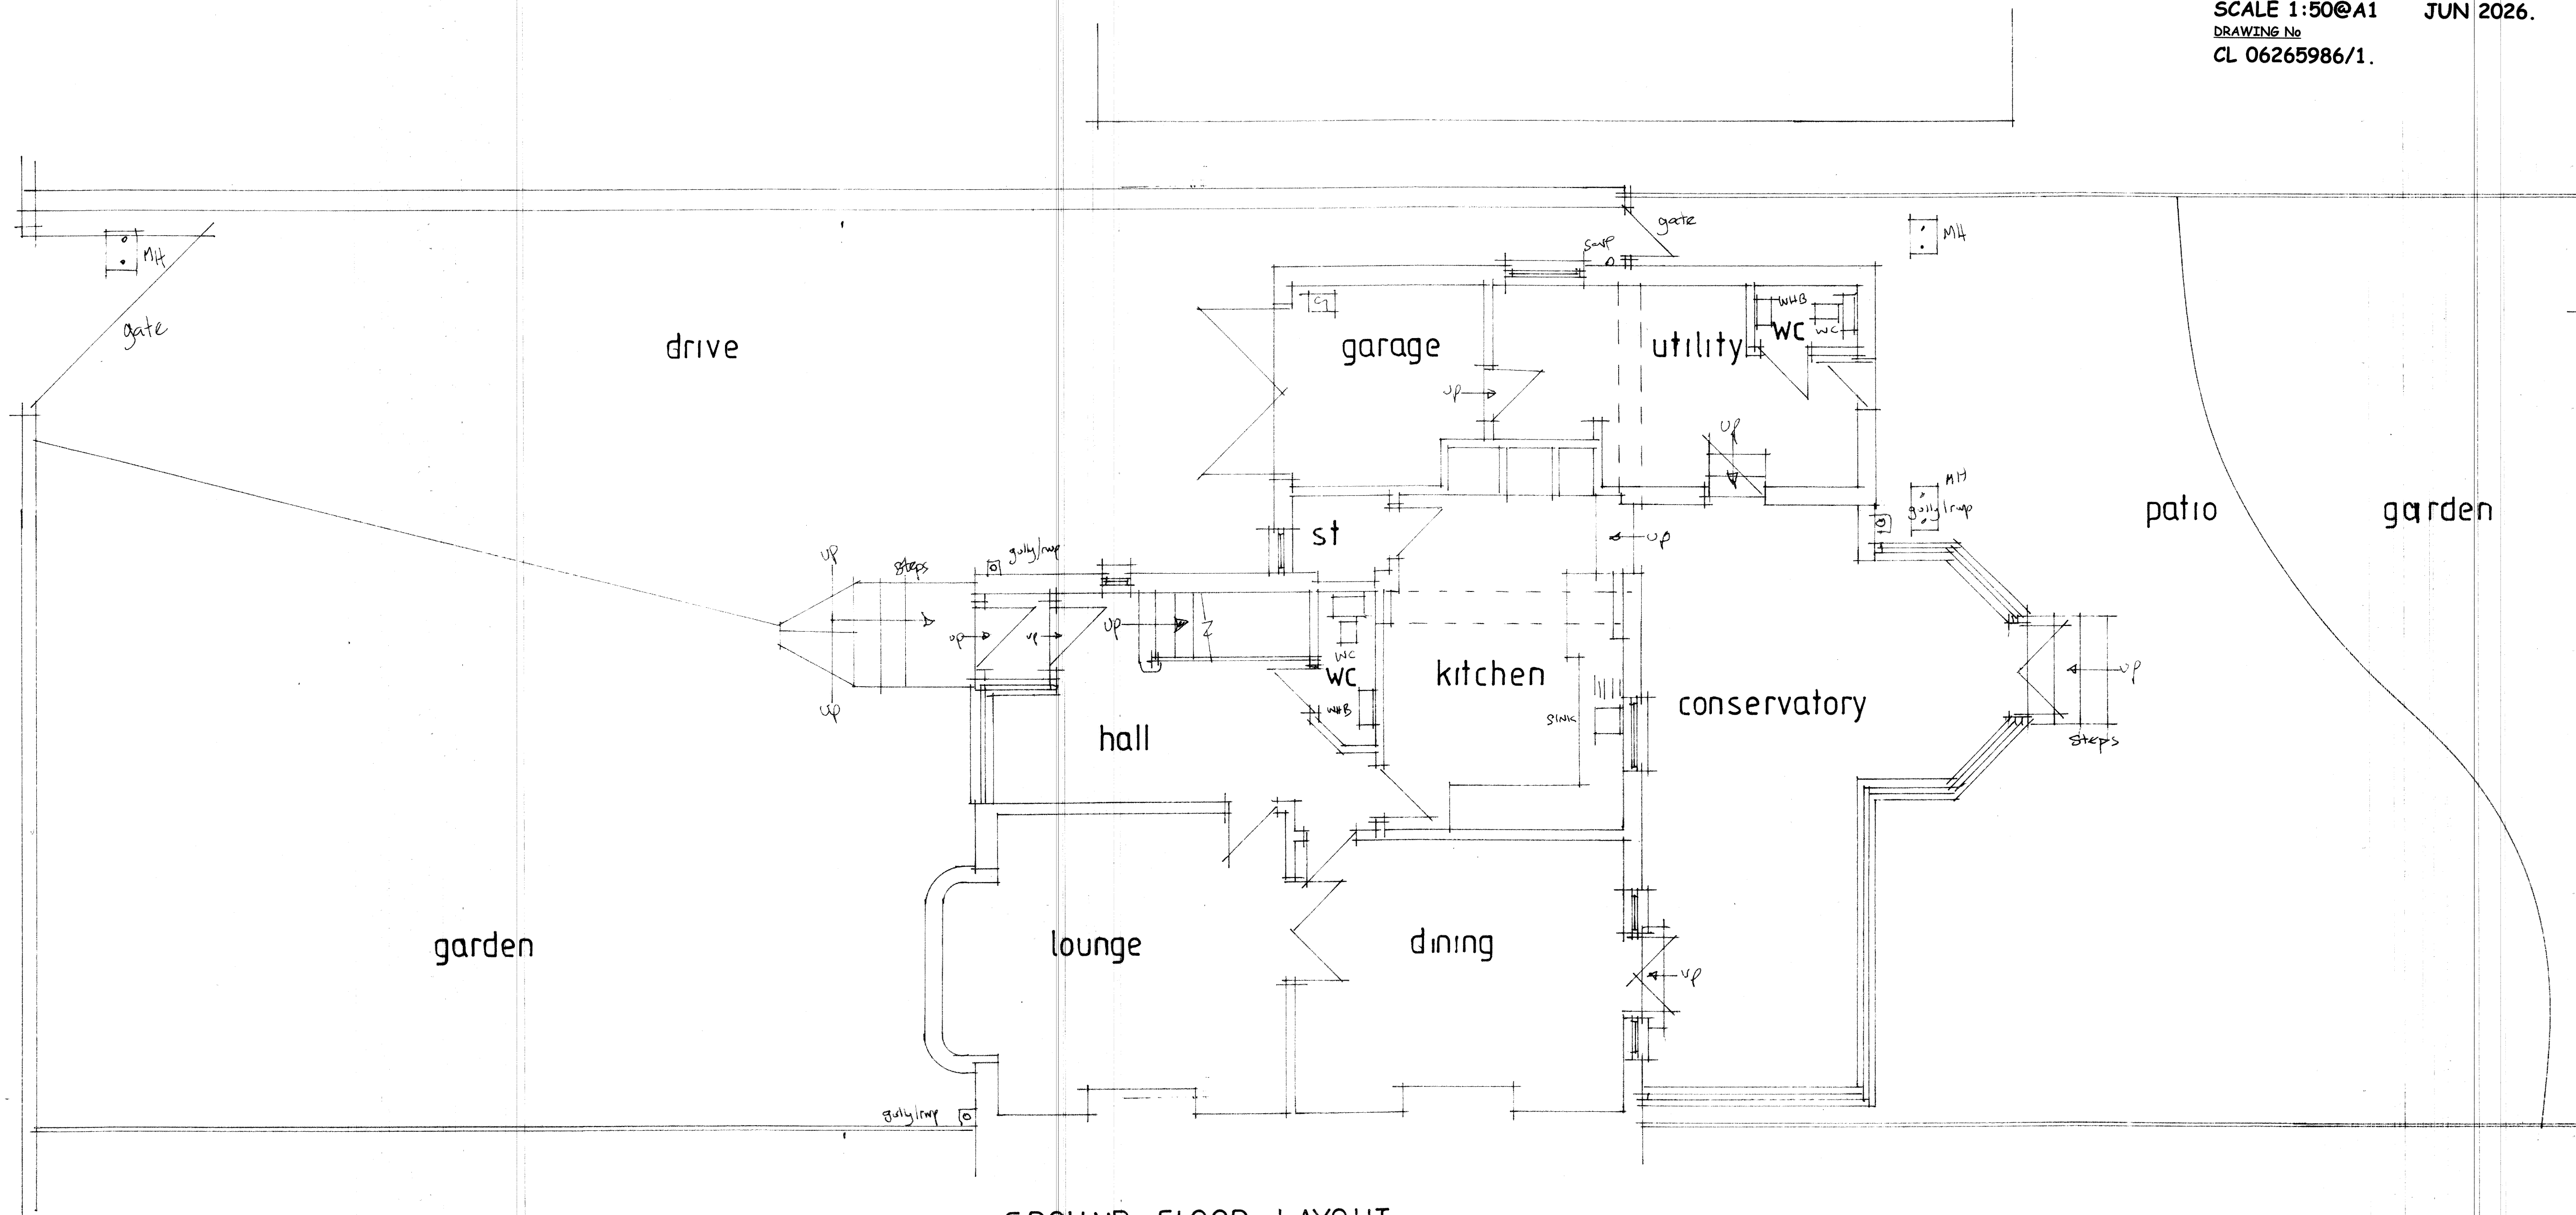

GROUND FLOOR LAYOUT

