



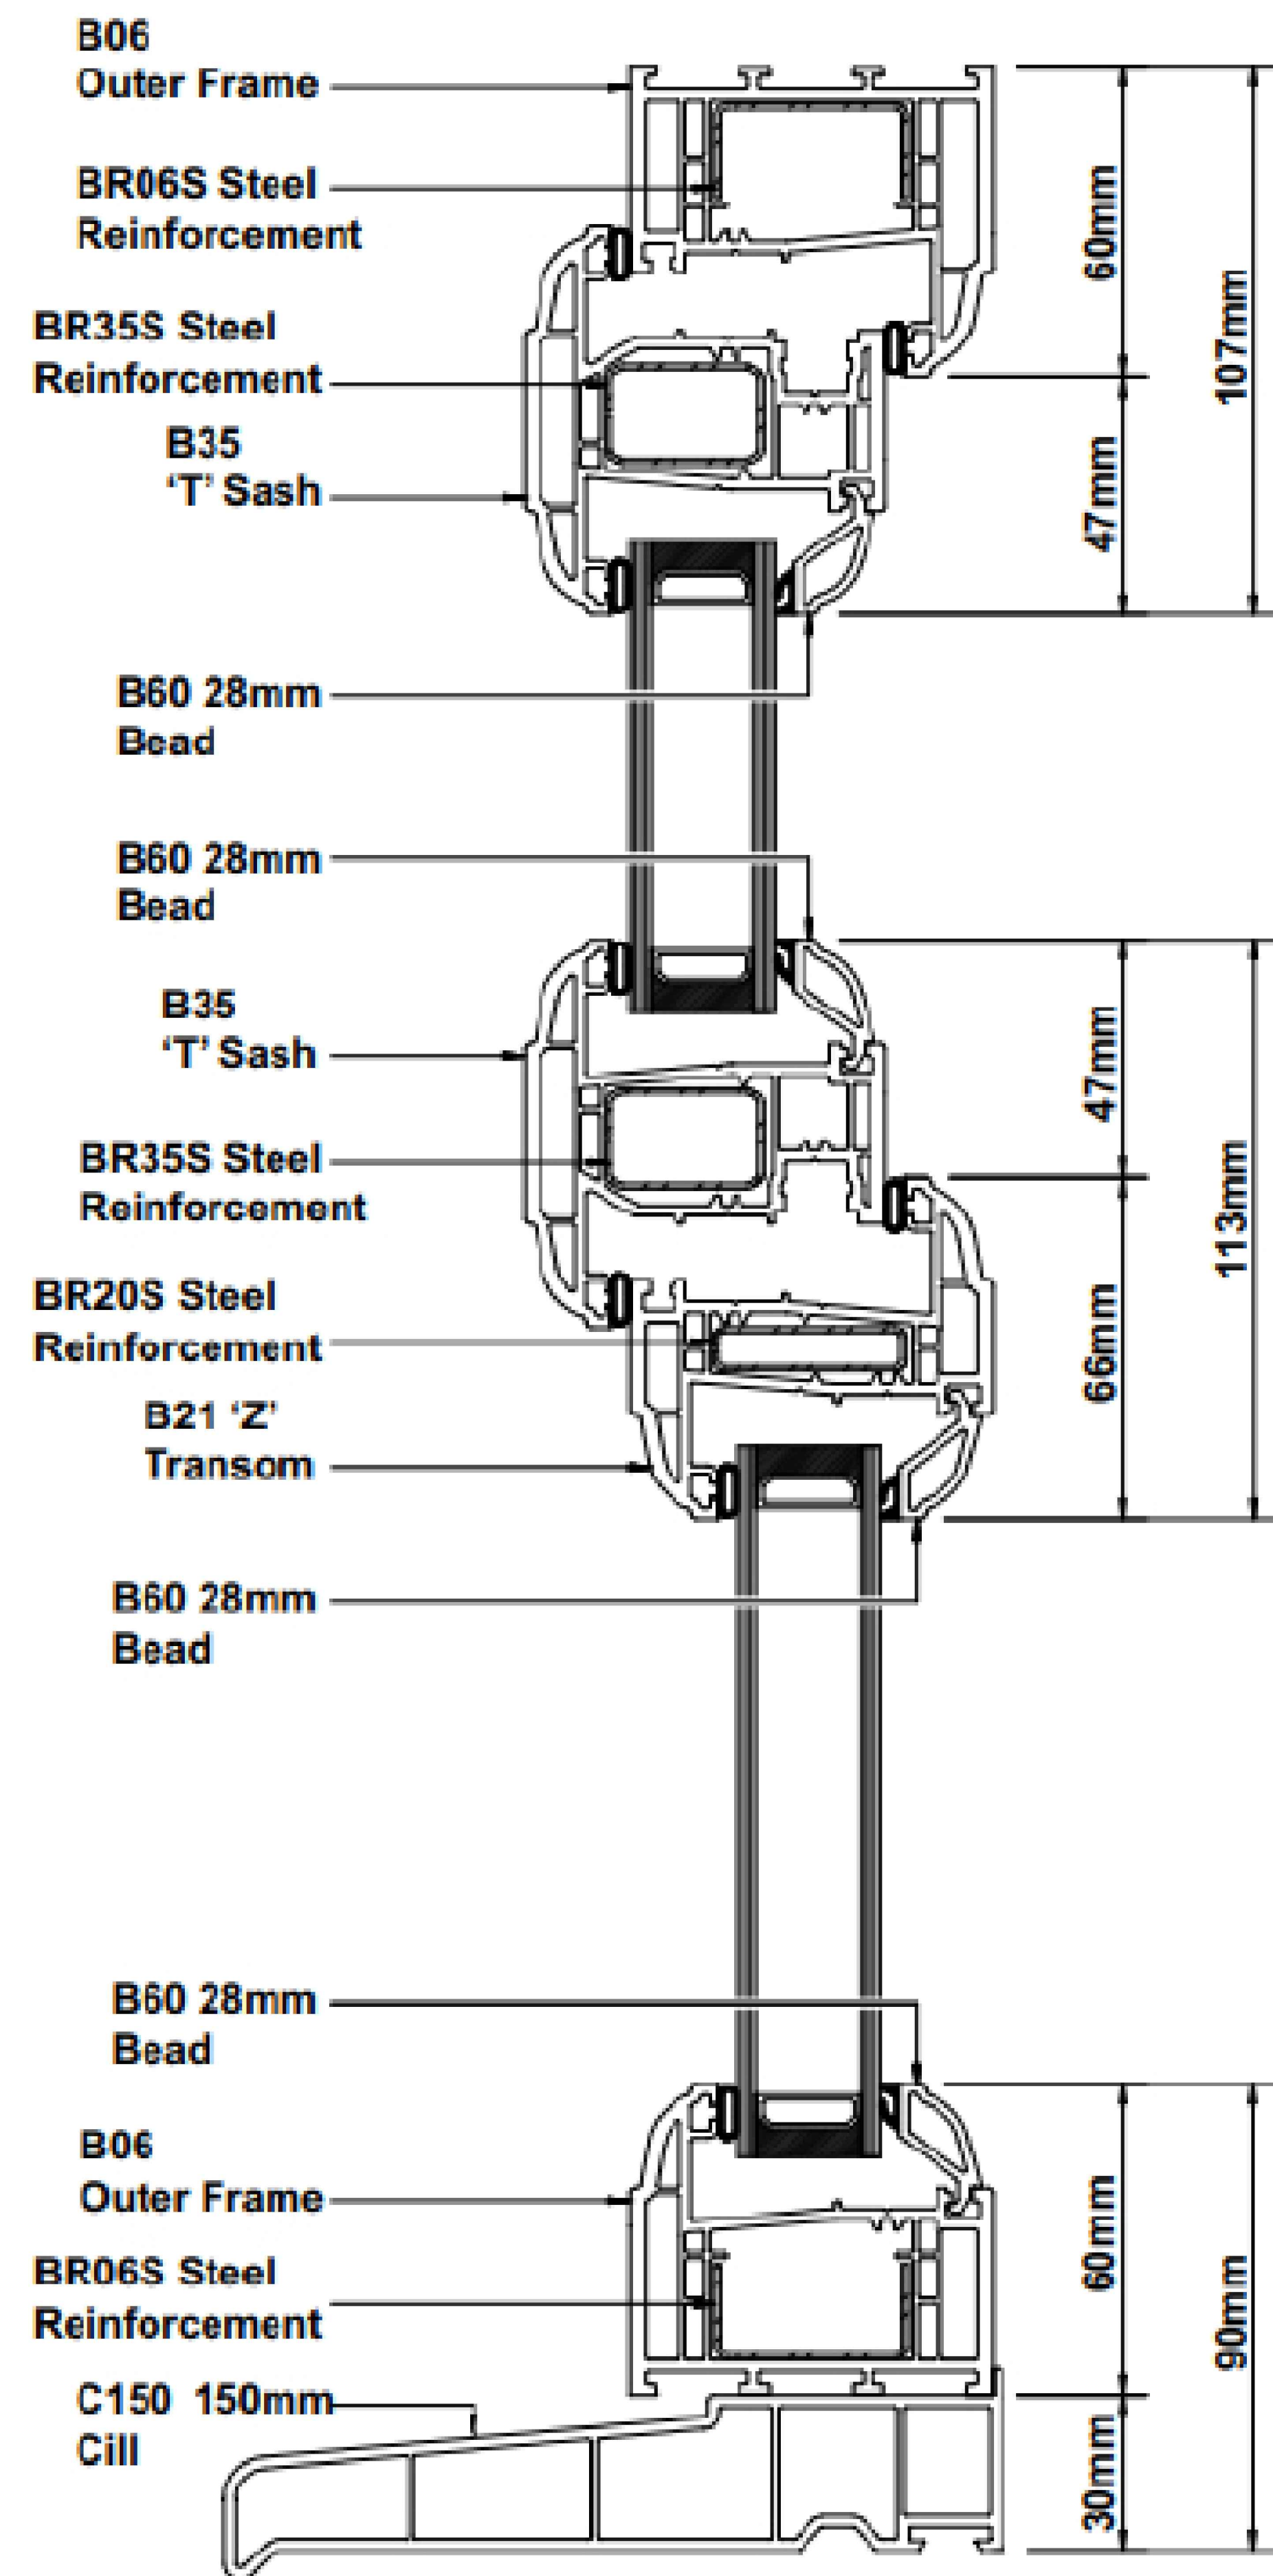


Notes - New Casement Windows:
1) 4:12:4 double glazed units
2) PVCu frames (colour 'Bone China Blue')
3) Black 102 x 76 x 3 ball bearing hinges
4) Multi point locking system
5) Black Ironmongery

WG4, WG5, WF3 and WF4 Flush Casement Windows (1:10)
Elevation

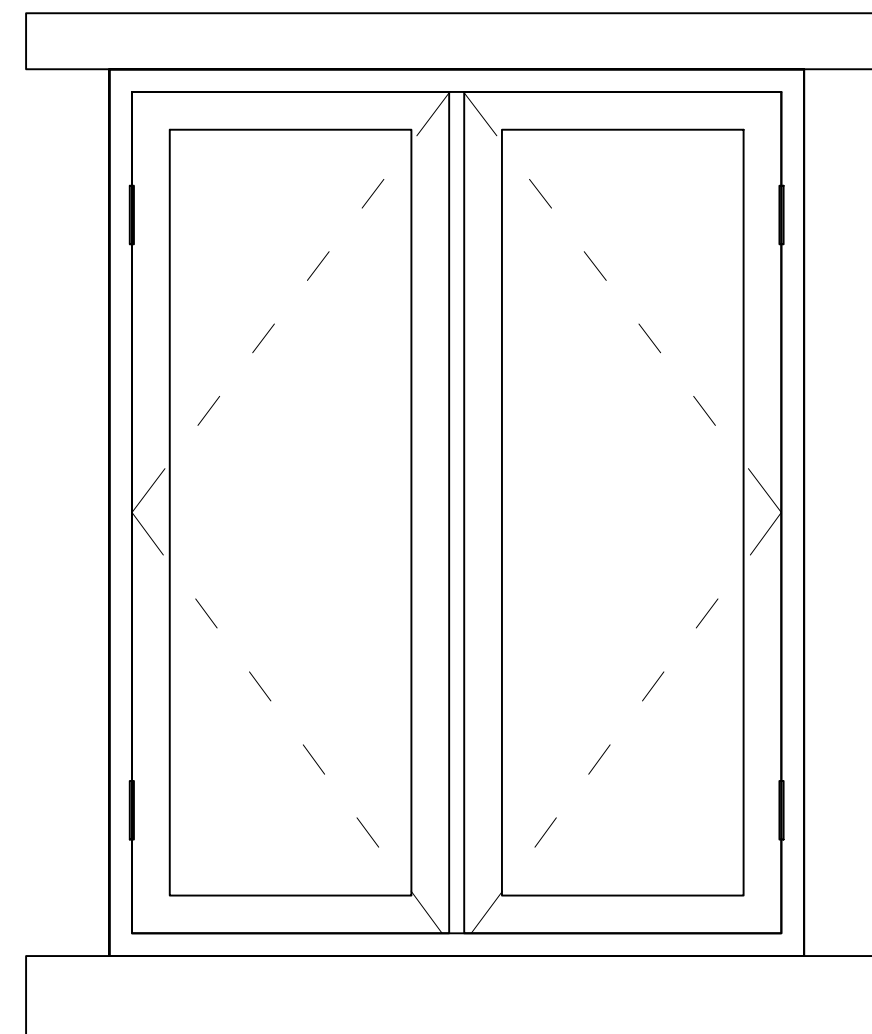

Planning

This drawing is the Copyright of SJ Design Limited
All dimensions must be checked on site.
All materials and workmanship are to be in accordance with prevailing British Standards, Codes of Practice, Building Regulations, manufacturers and relevant recommendations and all to the complete satisfaction of SJ Design Limited.

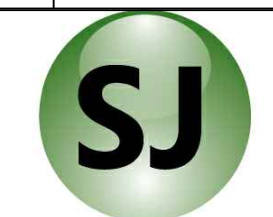

DESIGN LTD

Building Design & Surveying Consultants
The Old Co-Op Building, Church Street,
Hayfield, High Peak SK22 2JE
Tel: 01663 742903 Fax: 01663 751247
Mobile: 07984 007 007 Email: info@sjdesign.net
www.sjdesign.net

Client
Maria and Danny Roden
Job Title
Proposed alterations at
Bridge End
Market Street
Hayfield
High Peak
SK22 2EW

Drawing Title
Joinery Details
Sheet 3

Scale
As Marked at A1
Date July 2026 Drawn by SJ

Drawing No.	Rev.
302	-