

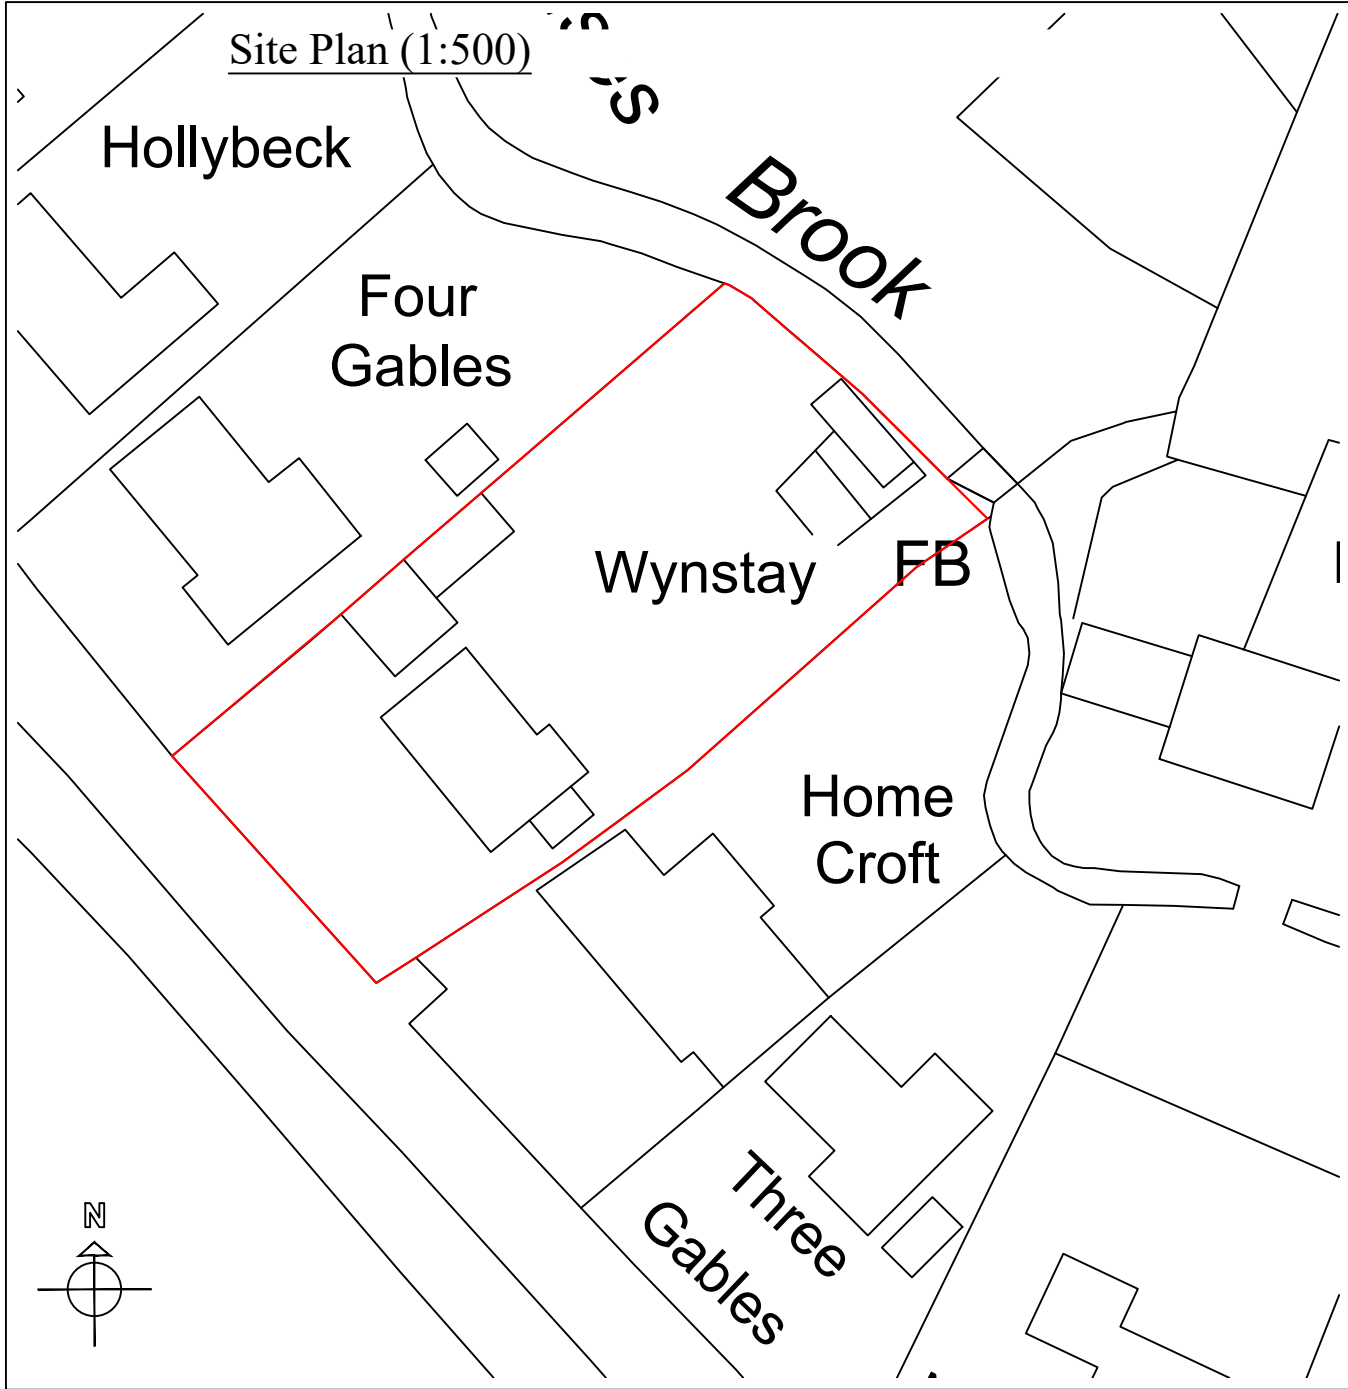


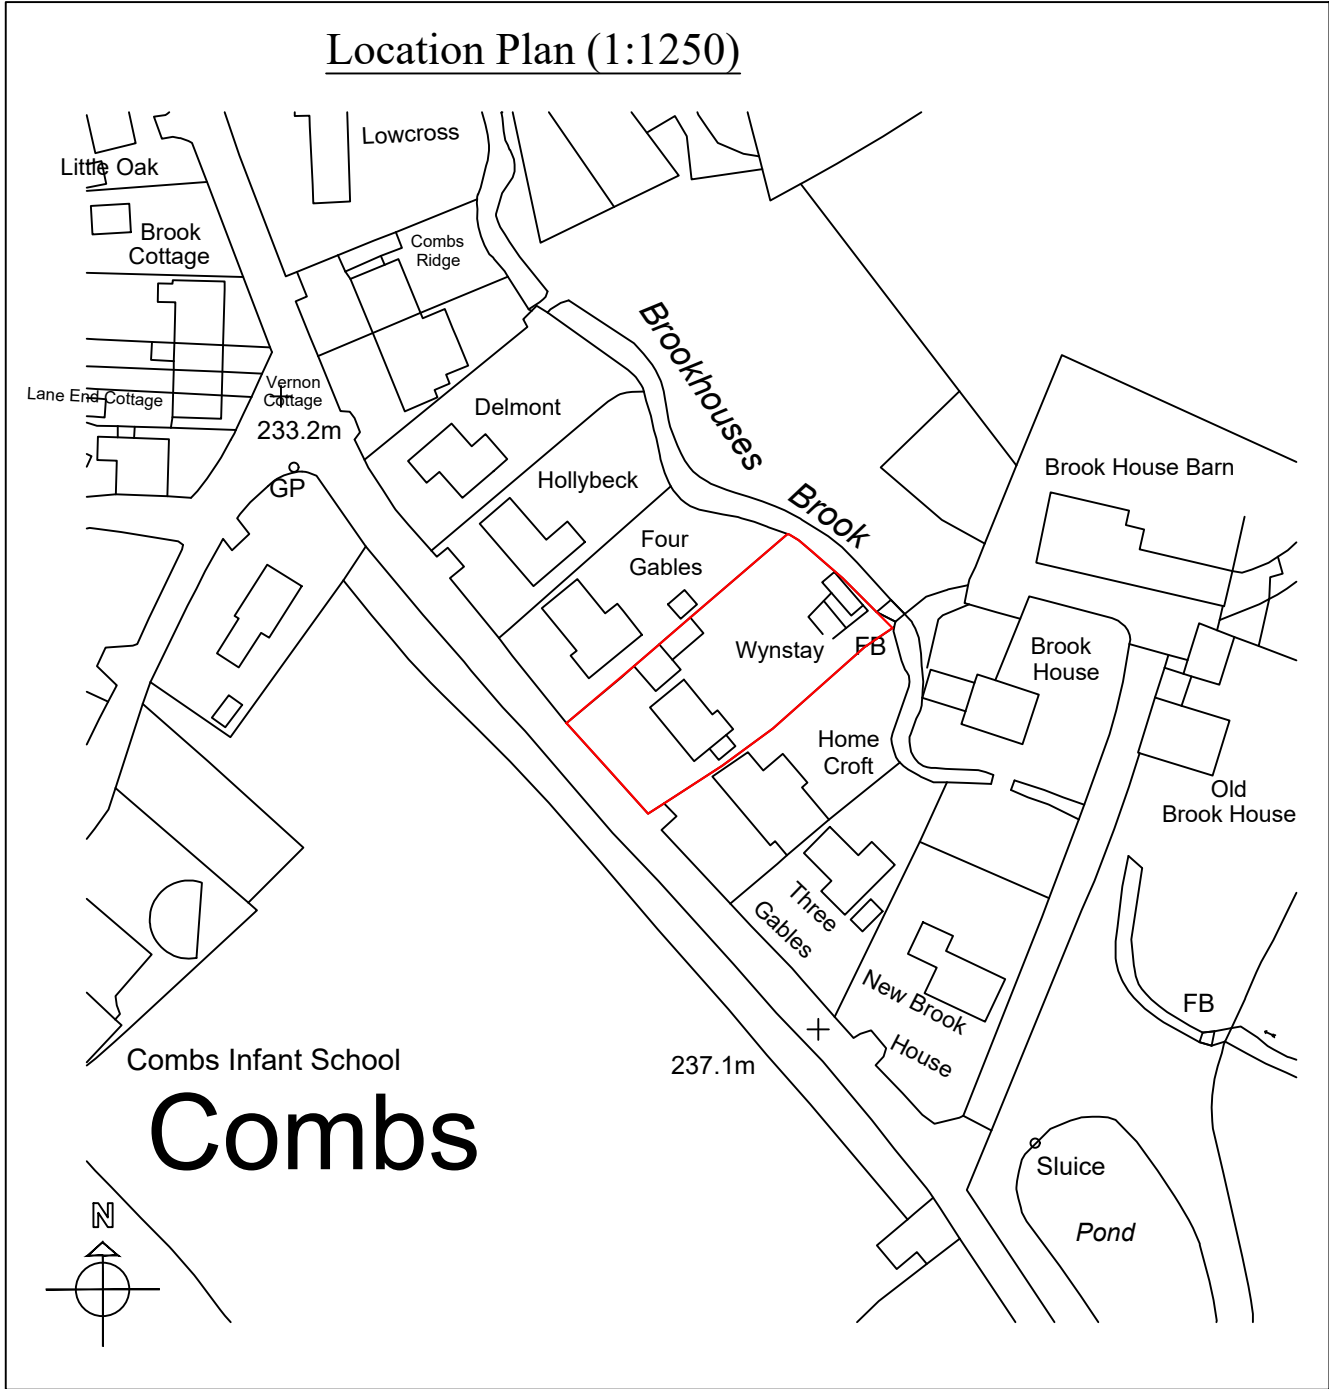

Planning

This drawing is the Copyright of SJ Design Limited
All dimensions must be checked on site.
All materials and workmanship are to be in accordance with prevailing British Standards, Codes of Practice, Building Regulations, manufacturers and industry recommendations and all to the complete satisfaction of SJ Design Limited.

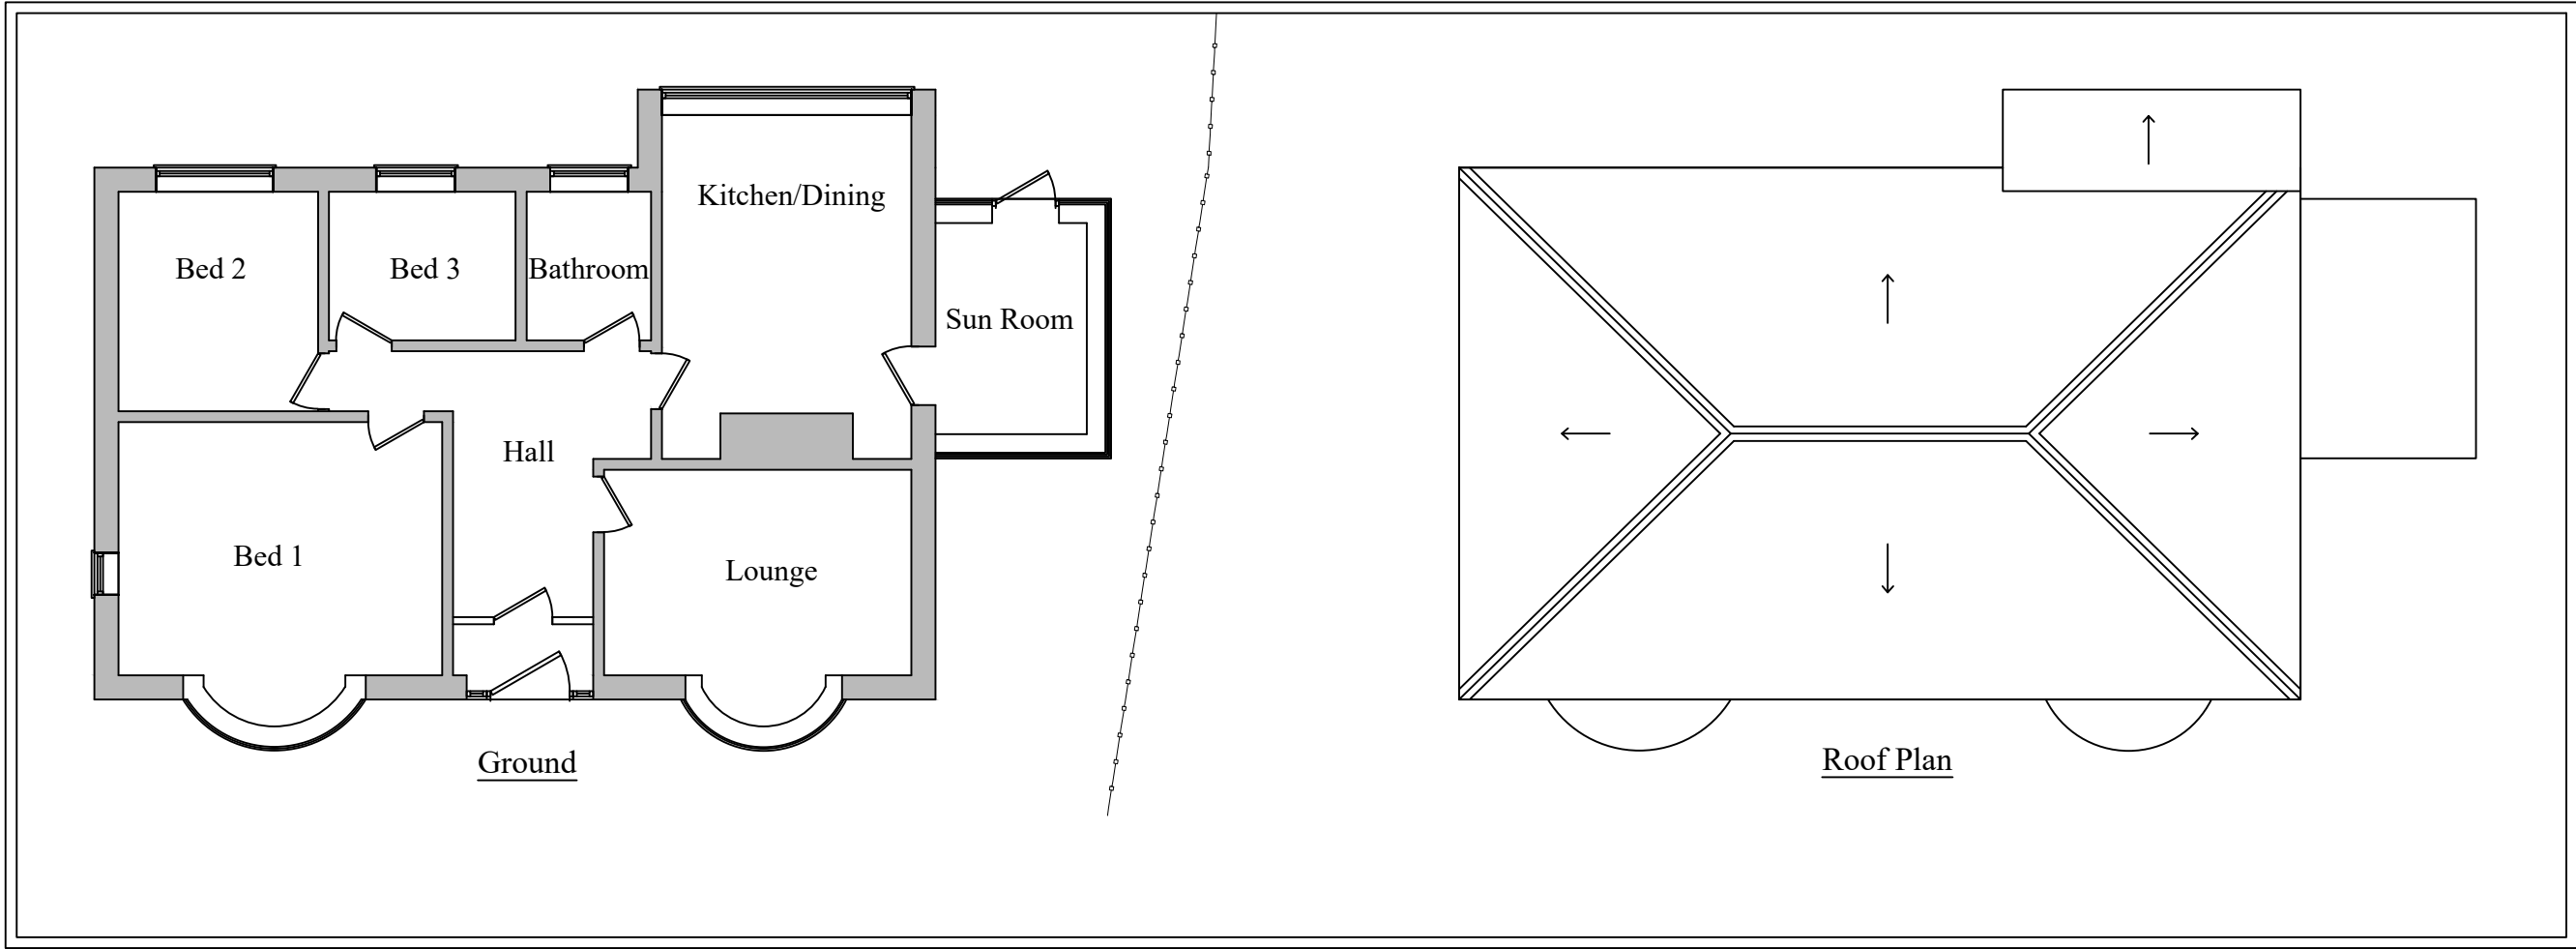

Building Design & Surveying Consultants
The Old Co-Op Building, Church Street,
Hayfield, High Peak SK22 2JE
Tel: 01663 742903 Fax: 01663 751247
Mobile: 07984 007 007 Email: info@sjdesign.net
www.sjdesign.net

Client
Jackie Herling
Job Title
Proposed extensions at
Wynstay
Ridge Lane
Combs
High Peak
SK23 9UU

Drawing Title
Existing Plans

Scale
1:100; @A1 or as marked
Date
July 2026
Drawn by
SJ

Drawing No.	Rev.
101	