


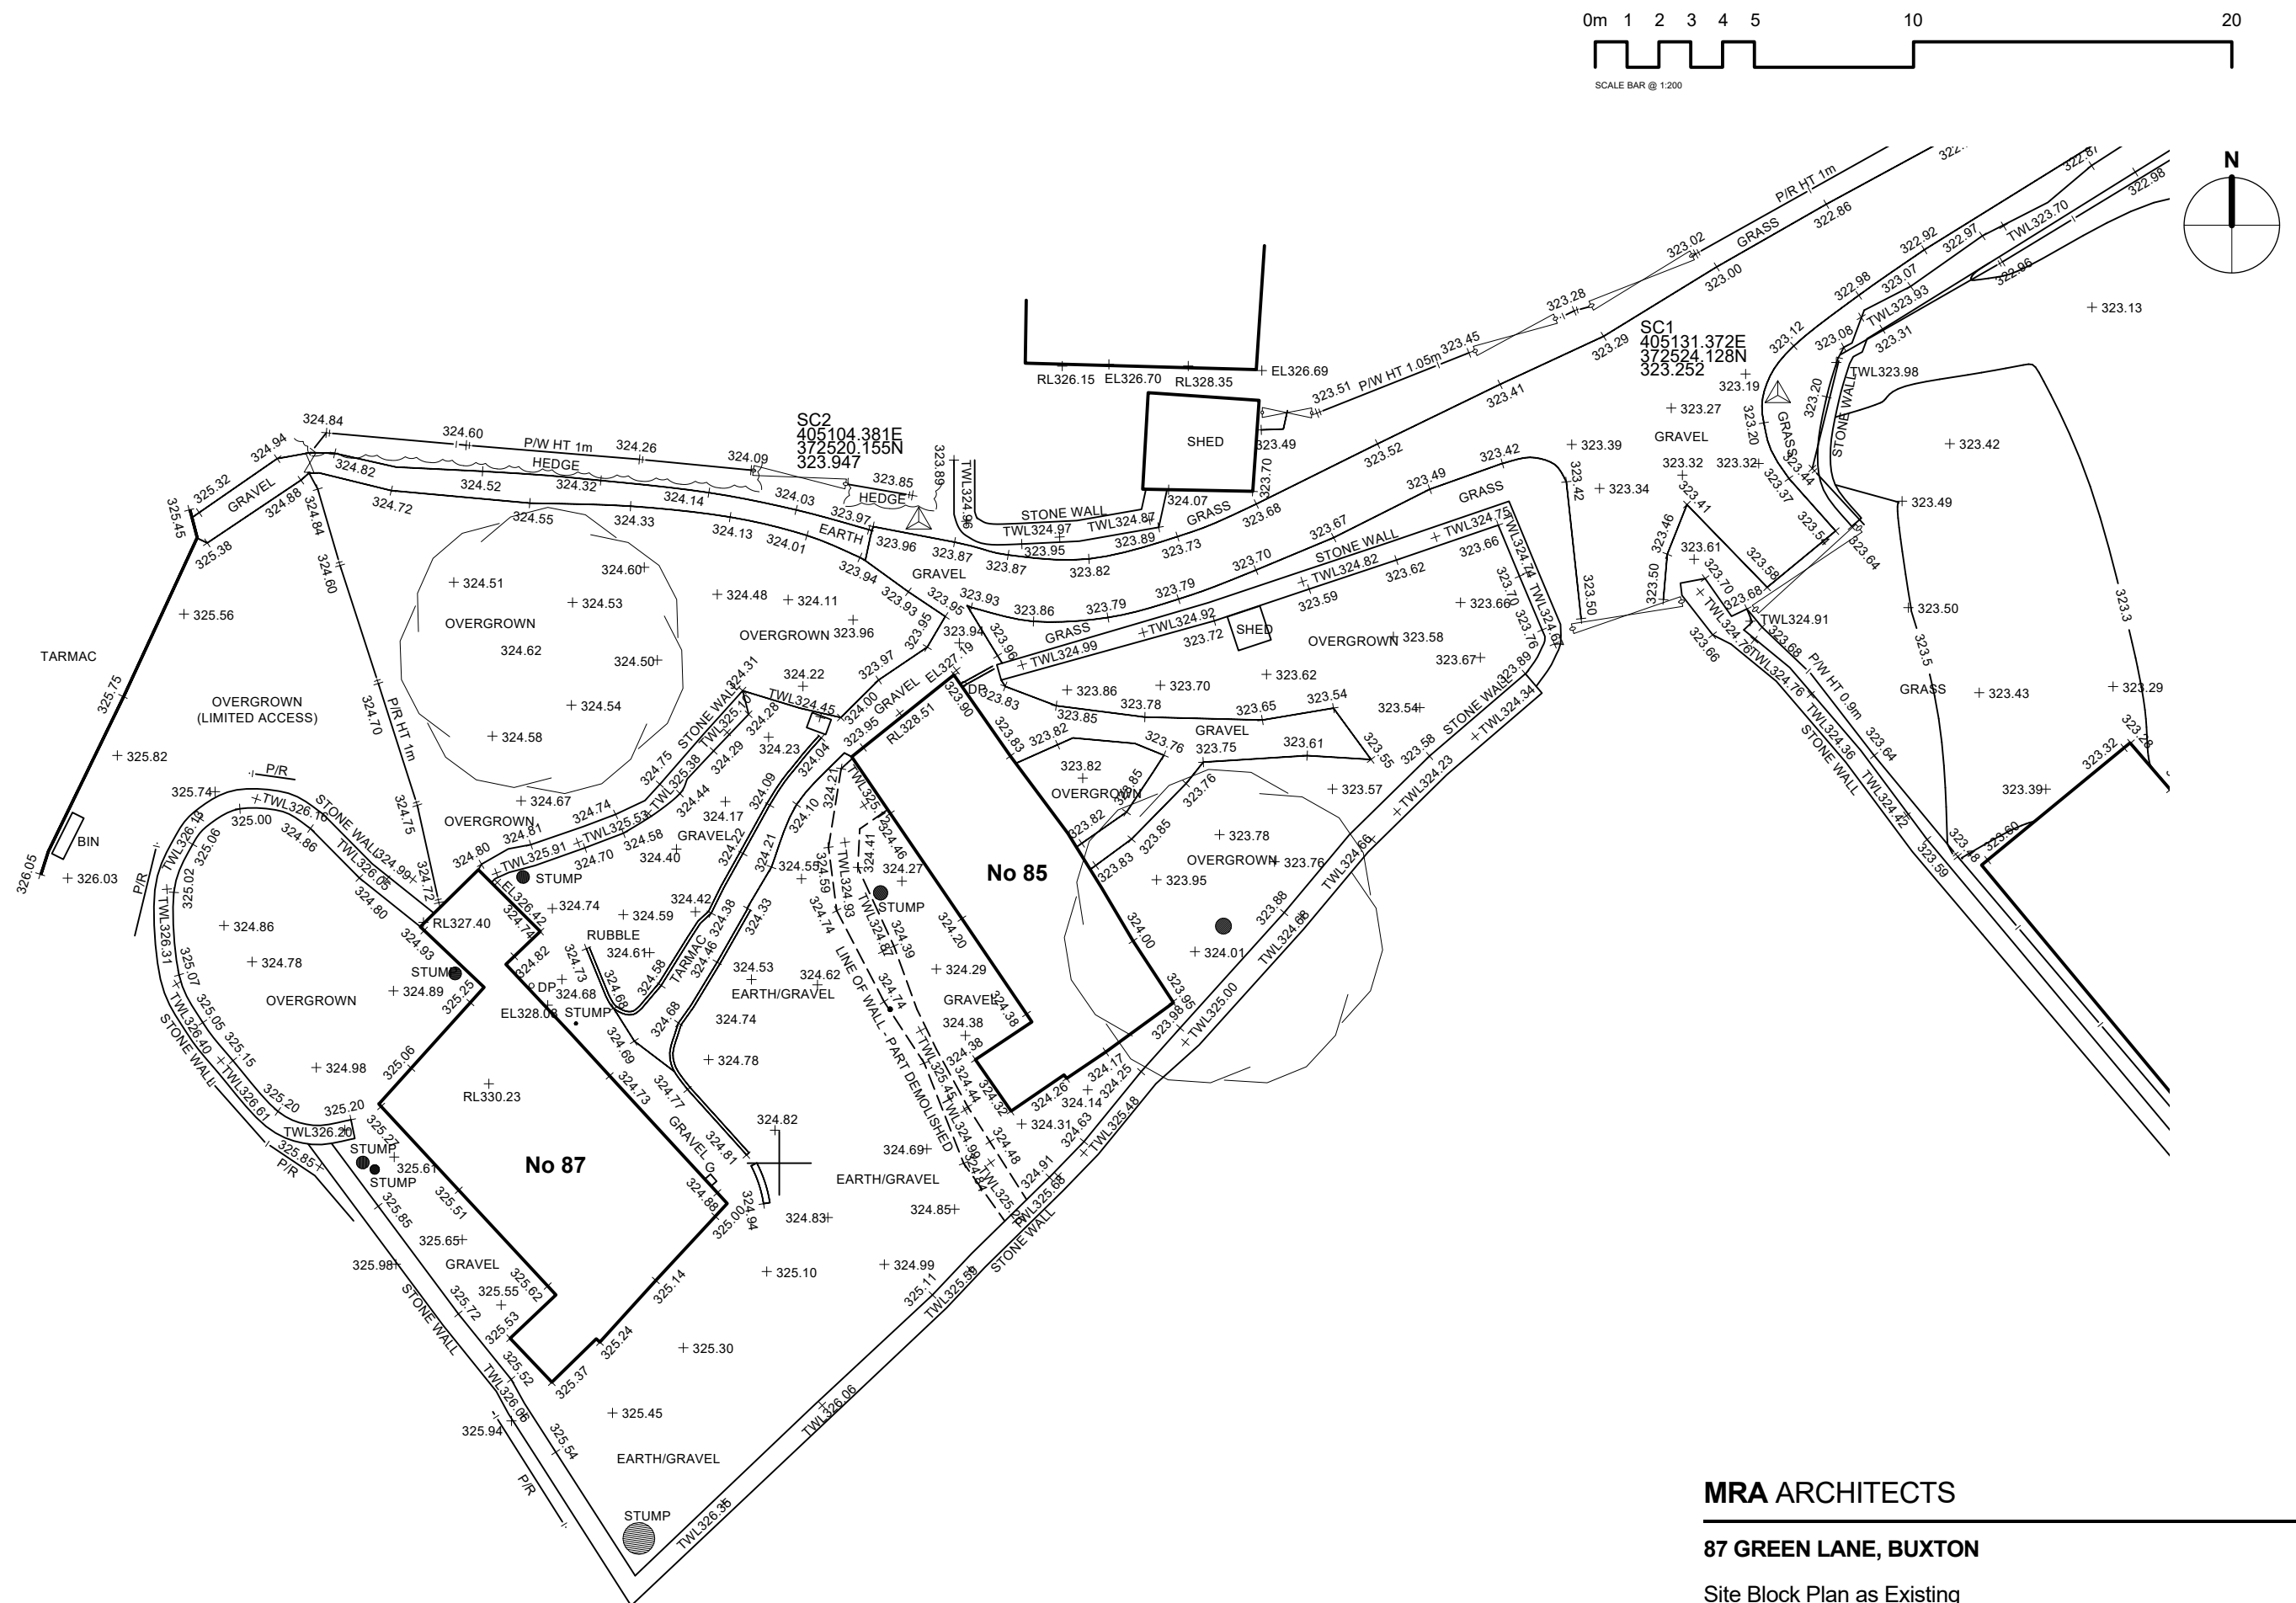

MRA ARCHITECTS

Site Block Plan as Existing