



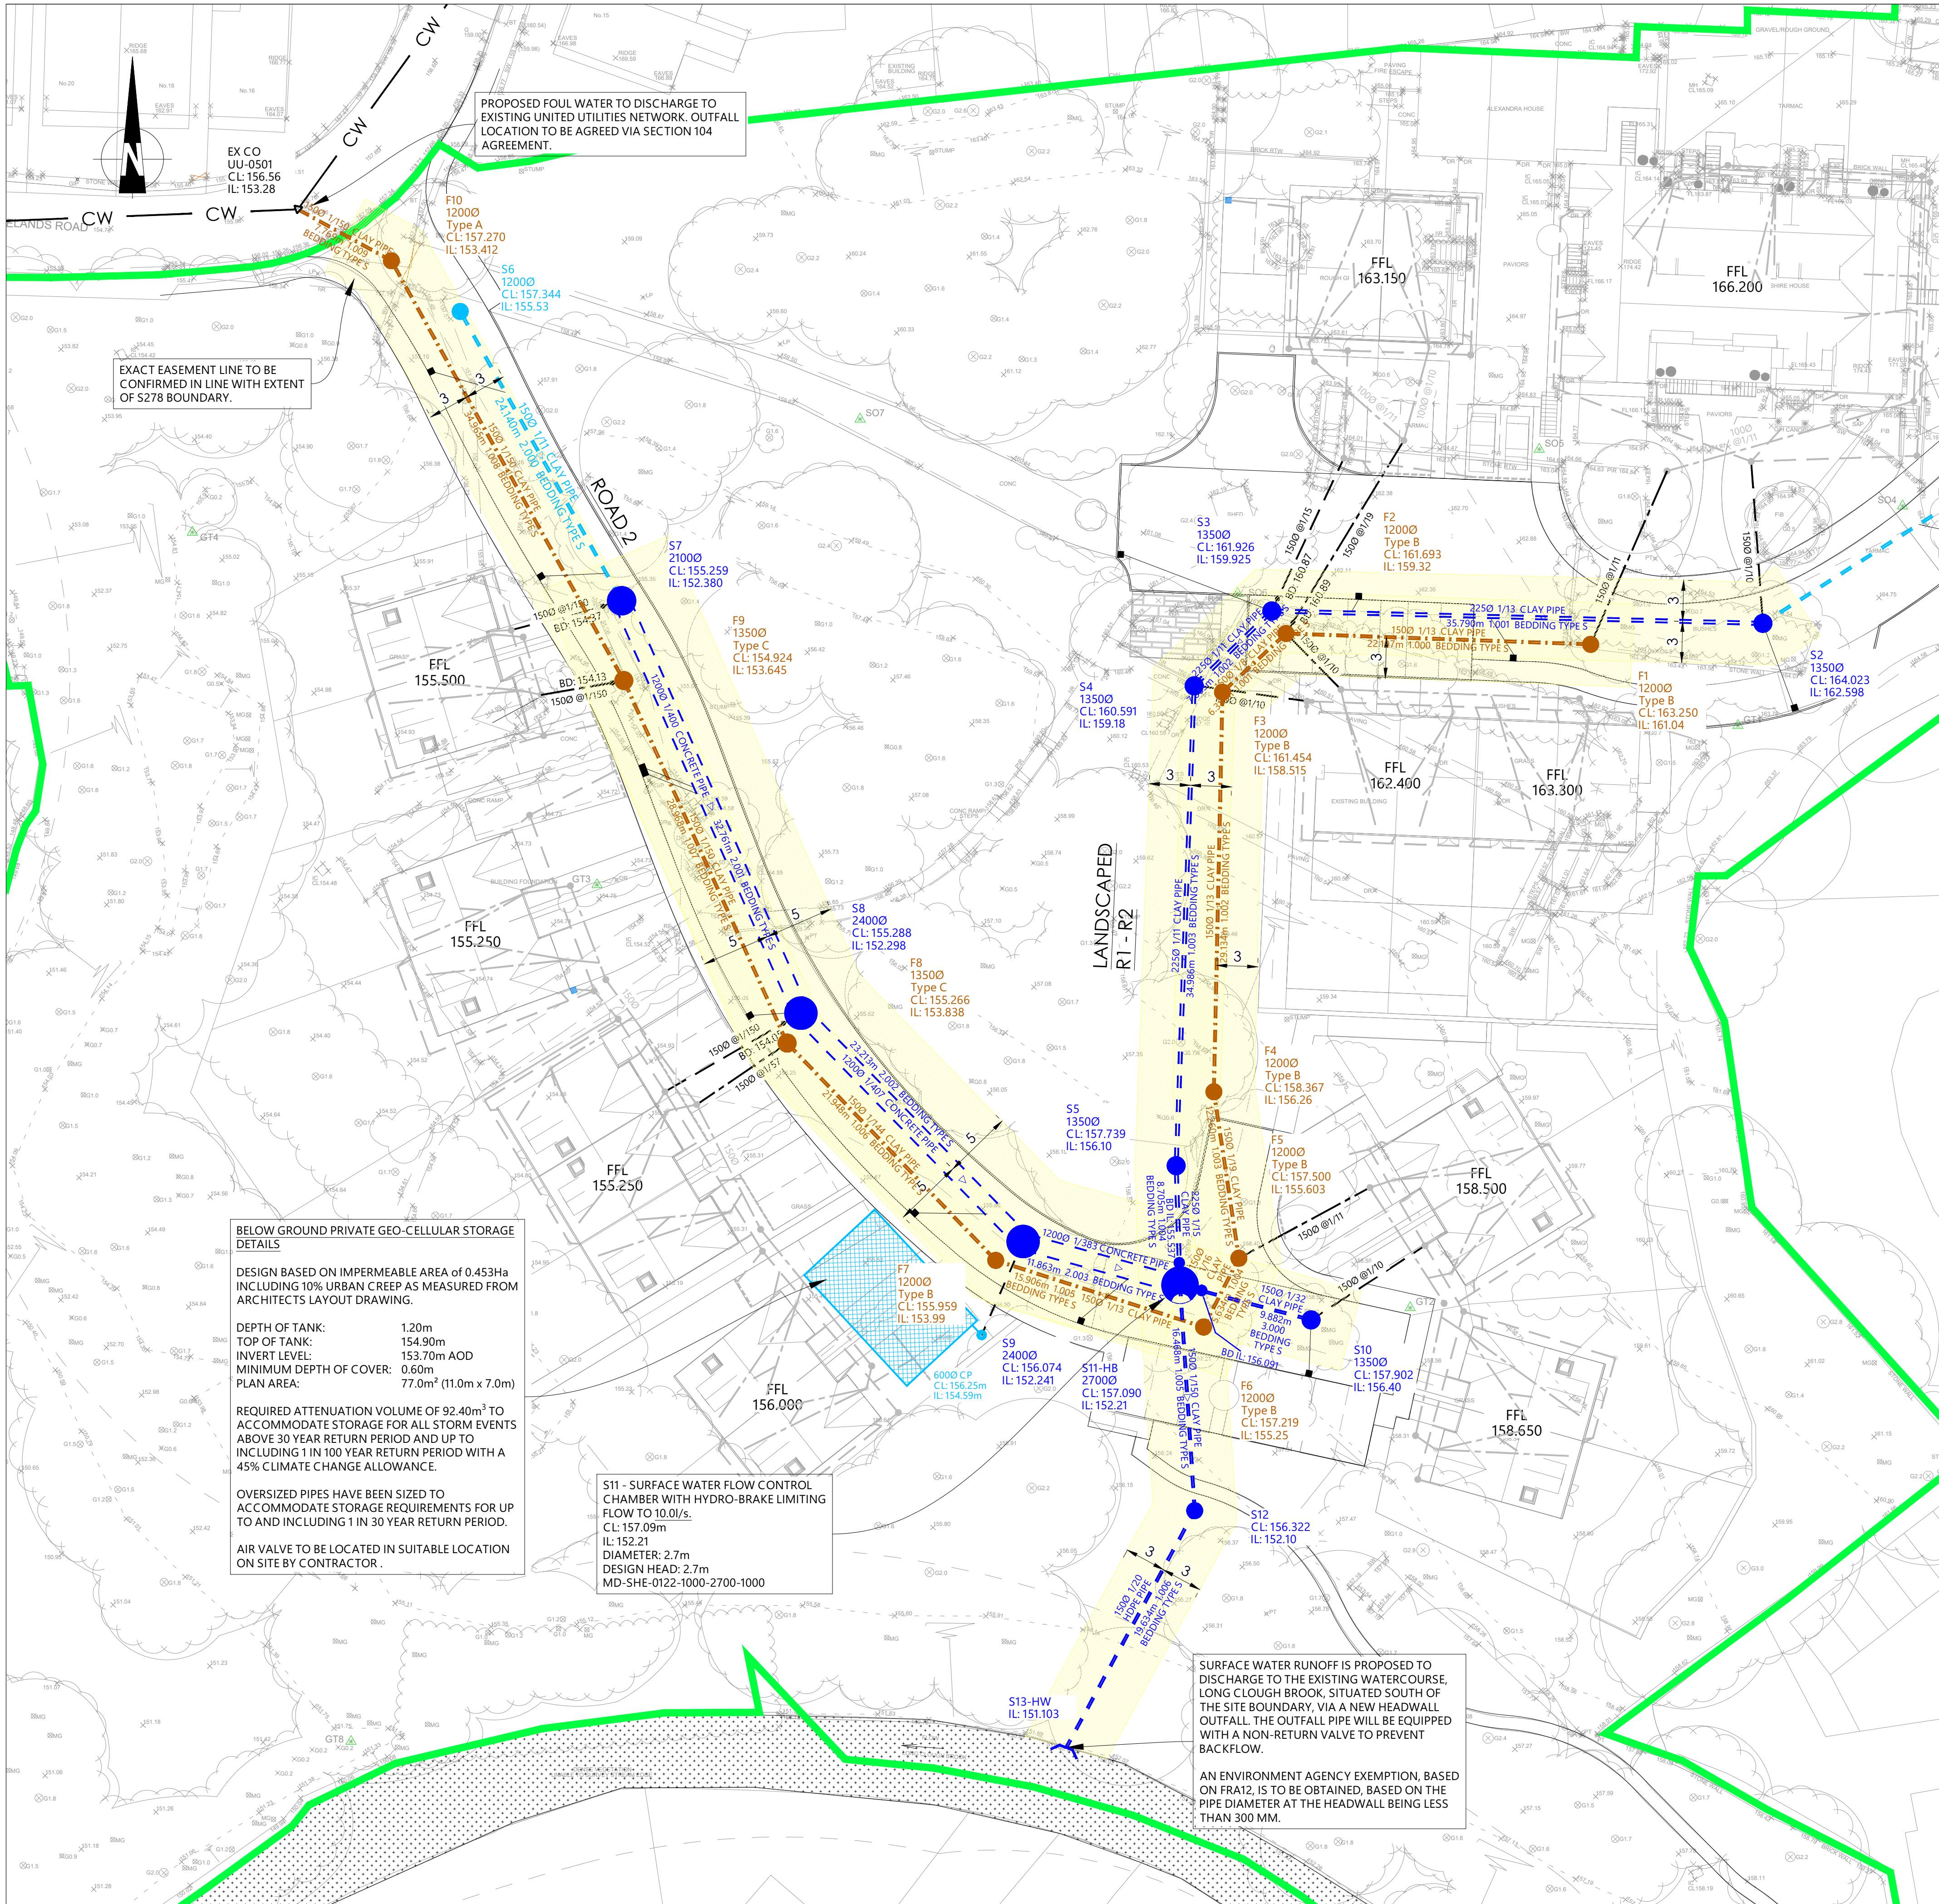

- NOTES:**
1. THIS DRAWING IS TO BE READ IN CONJUNCTION WITH ALL OTHER RELEVANT ENGINEERS, ARCHITECTS AND SPECIALIST DESIGN DRAWINGS AND DETAILS.
 2. ALL DIMENSIONS ARE IN METRES UNLESS NOTED OTHERWISE. ALL LEVELS ARE IN METRES UNLESS NOTED OTHERWISE.
 3. ANY DISCREPANCIES NOTED ON SITE ARE TO BE REPORTED TO THE ENGINEER IMMEDIATELY.
 4. ALL DRAINAGE WORKS SHALL BE CARRIED OUT IN ACCORDANCE WITH DESIGN AND CONSTRUCTION GUIDANCE FOR FOUL AND SURFACE WATER SEWERS OFFERED FOR ADOPTION UNDER THE CODE FOR ADOPTION AGREEMENTS FOR WATER AND SEWERAGE COMPANIES OPERATING WHOLLY OR MAINLY IN ENGLAND ('THE CODE').
 5. THE CONTRACTOR SHALL CHECK ALL TIE-INS FOR LINE AND LEVEL WITH EXISTING BEFORE COMMENCING ANY WORKS. THE ENGINEER SHALL BE NOTIFIED IMMEDIATELY IN WRITING, SHOULD ANY ERRORS BE FOUND.
 6. IT IS THE RESPONSIBILITY OF THE CONTRACTOR TO LOCATE ANY SERVICE APPARATUS IN THE VICINITY OF THE WORKS.
 7. IT IS THE RESPONSIBILITY OF THE CONTRACTOR TO EXECUTE THE WORKS AT ALL TIMES IN ACCORDANCE WITH THE REQUIREMENTS OF THE HEALTH AND SAFETY AT WORK ACT 1974, AND THE C.D.M. REGULATIONS 2015.
 8. ALL BURIED CONCRETE PRODUCTS AND MORTAR SHALL BE MADE USING SULPHATE RESISTING CEMENT.
 9. IMMEDIATELY PRIOR TO COMMENCEMENT OF ANY DRAINAGE WORKS, THE CONTRACTOR SHALL ESTABLISH THE EXACT LINE AND LEVEL OF THE EXISTING CONNECTIONS.

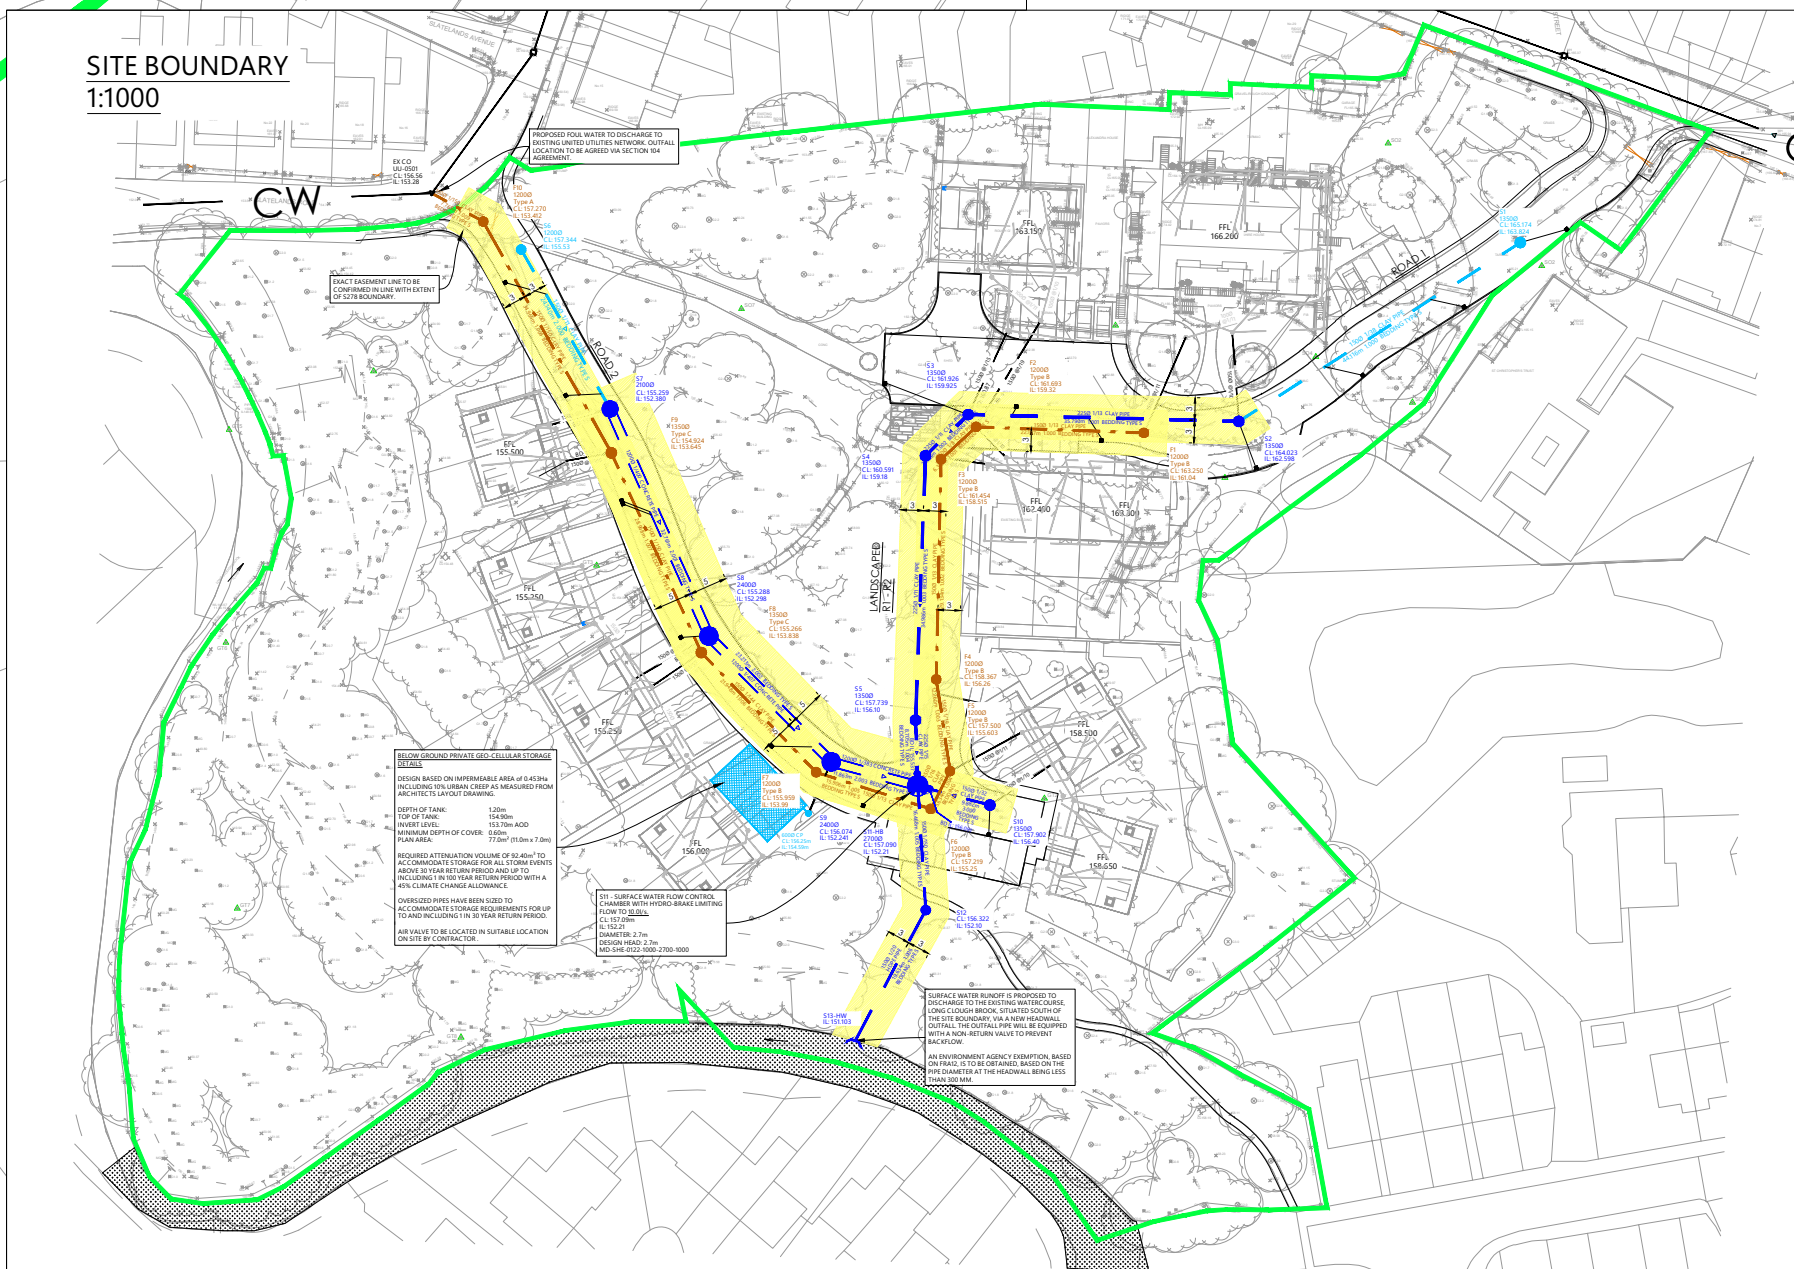

THIS DRAWING IS SUBJECT TO SECTION 104 APPROVAL FROM UNITED UTILITIES AND THEREFORE SHOULD NOT BE USED FOR CONSTRUCTION.

- KEY:**
- ADAPTABLE SURFACE WATER SEWER (SECTION 104 WATER INDUSTRY ACT)
 - ADAPTABLE FOUL WATER SEWER (SECTION 104 WATER INDUSTRY ACT)
 - ADAPTABLE HYDRO-BRAKE FLOW CONTROL CHAMBER
 - INDICATIVE PRIVATE SURFACE WATER PIPE ROUTING (SIZE & PIPES TBC)
 - INDICATIVE PRIVATE FOUL WATER PIPE ROUTING (SIZE & PIPES TBC)
 - SURFACE WATER LATERAL CONNECTION TO ADAPTABLE SEWER
 - FOUL WATER LATERAL CONNECTION TO ADAPTABLE SEWER
 - ADAPTABLE SEWER EASEMENT
 - ADAPTABLE ROAD GULLY & 150mmØ CONNECTION
 - EXISTING SURFACE WATER SEWER
 - EXISTING FOUL WATER SEWER

P05	Updated Outfall Arrangement	DA	GP	04.08.26		
P04	Removed Scaling Note	GP	EC	03.06.26		
P03	Full Boundary Viewport Added	GP	EC	20.02.26		
P02	Updated in prep for S104 Submission	GP	EC	26.01.26		
P01	First Issue	GP	EC	23.01.26		
REV:	AMENDMENTS:	DRN:	CHK:	DATE:		
PROJECT:						
Hollin Cross Lane Glossop						
DRAWING TITLE:						
S104 Agreement Plan						
CLIENT:						
DS & Co Development						
DRAWING NUMBER:						
P25172-DGC-Z1-GF-DR-C-0004						
REVISION:	SHEET SIZE:	SCALE:				
P05	A1	1:250				
DRAWN BY:	CHECKED BY:	DATE:				
GP	EC	23.01.2026				
STATUS:						
FOR INFORMATION / APPROVAL						
						
Office 2 Caldecott Park Wolverton Road Stony Stratford Milton Keynes MK11 1JD T: 07946 263669 info@dgc-engineering.co.uk www.dgc-engineering.co.uk Office 9 Clock Tower Building Clock Tower Park Longmoor Lane Liverpool L30 1LD T: 07818 261377						
ORDNANCE SURVEY © CROWN COPYRIGHT 2014. ALL RIGHTS RESERVED						