



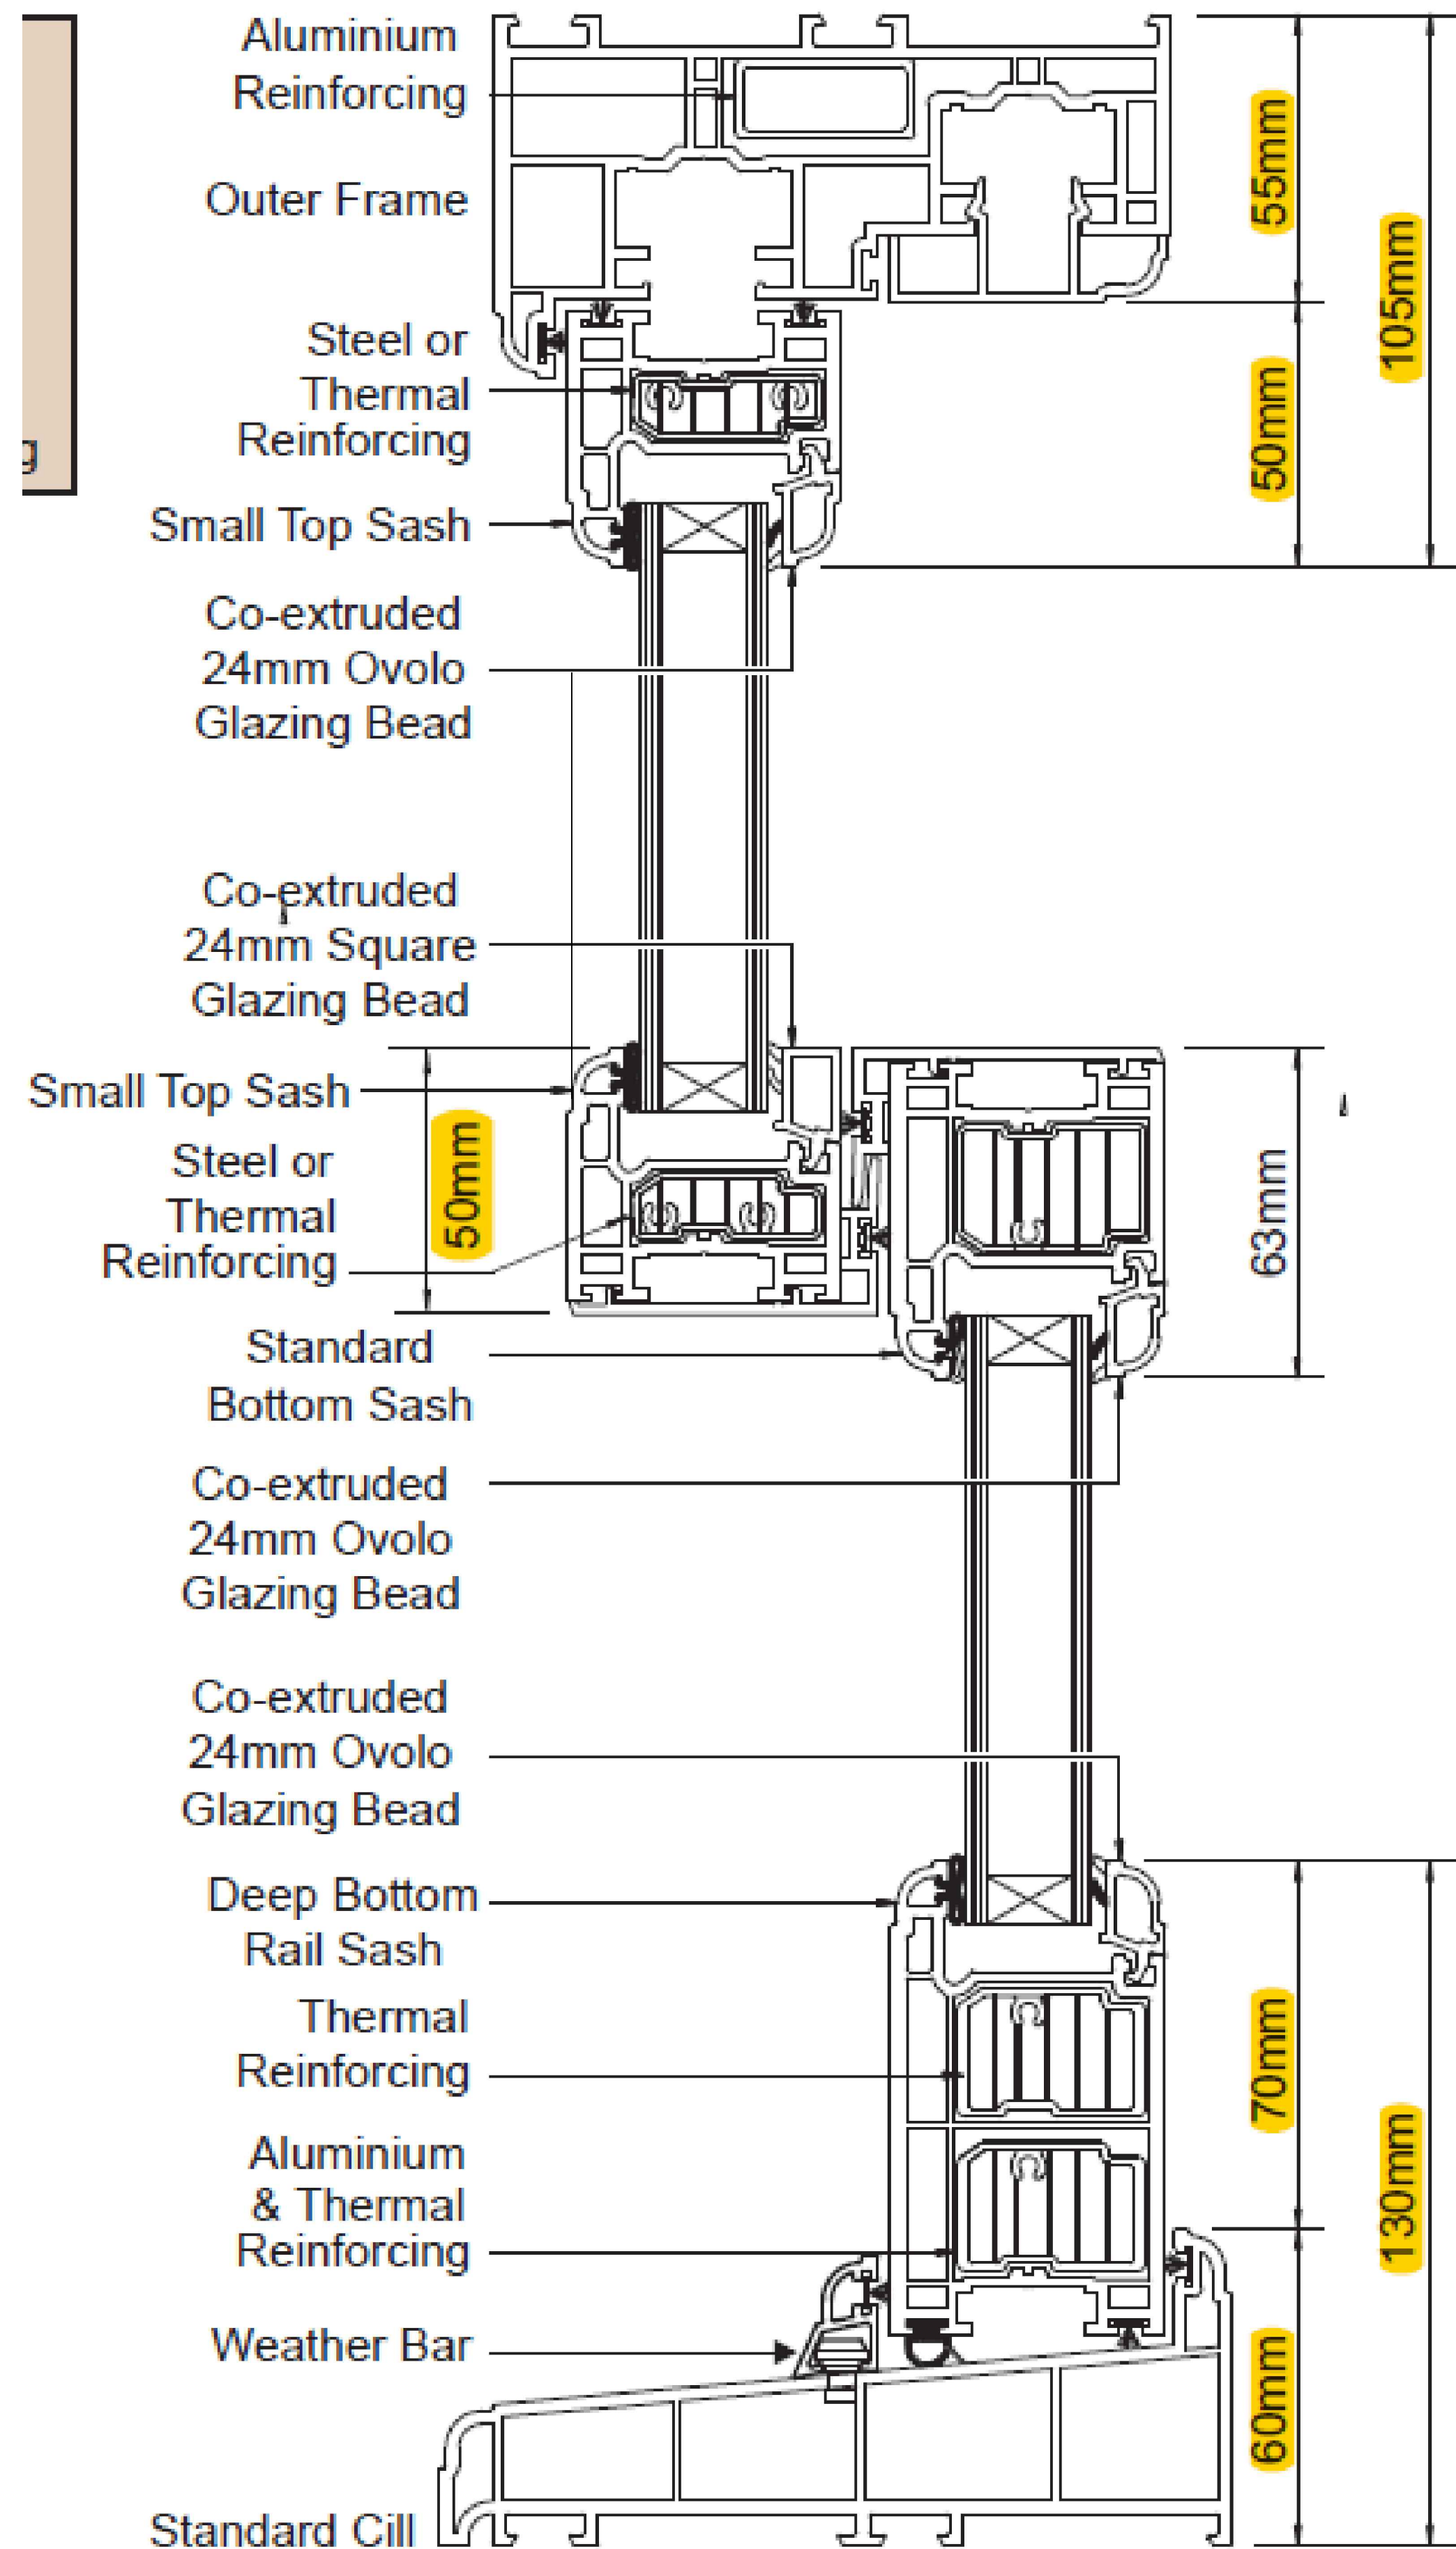

W1 Vertical Section (1:1)

- Notes:
- 1) 4:12:4 double glazed units
 - 2) PVCu frames (colour 'Chartwell Green')

W2, W3 and W4 - Window Detail (1:10)

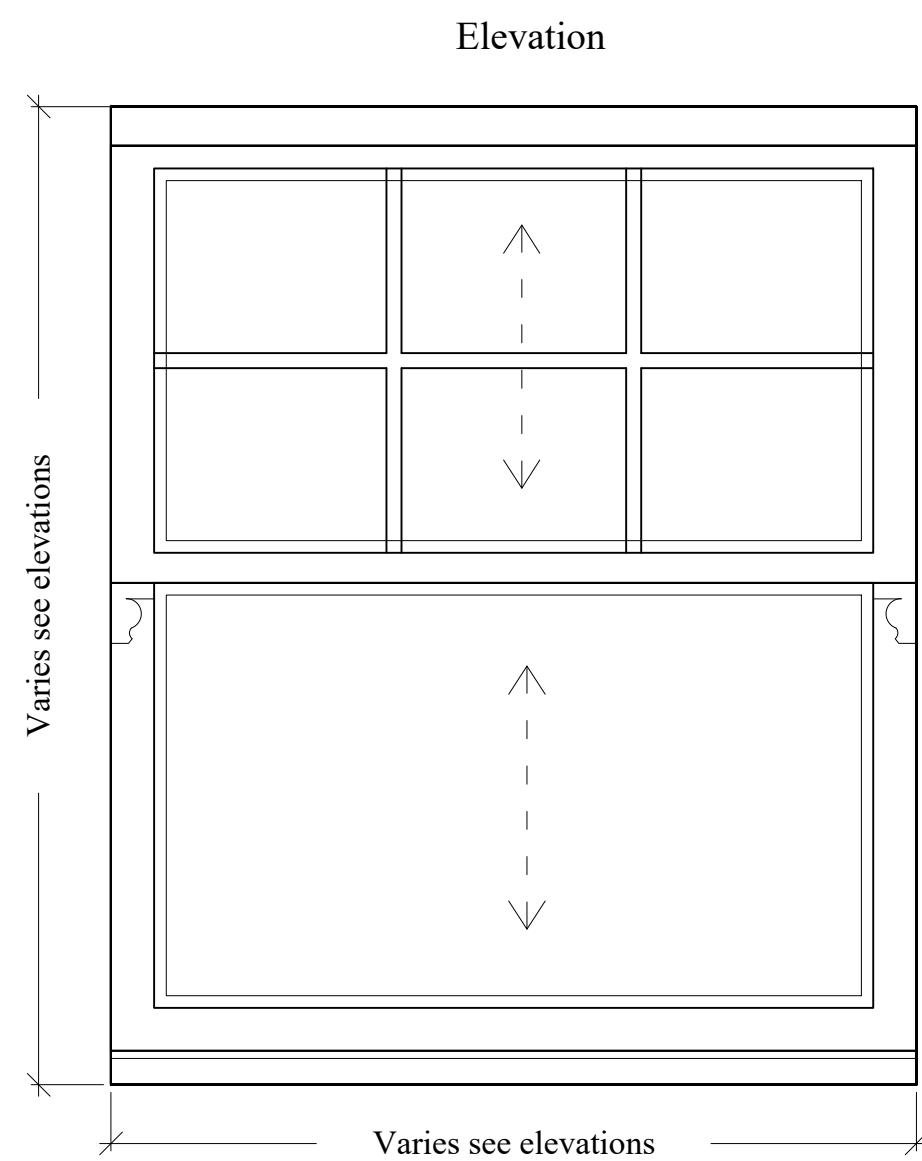

Planning

This drawing is the Copyright of SJ Design Limited
All dimensions must be checked on site.
All materials and workmanship are to be in accordance with prevailing British
Standards, Codes of Practice, Building Regulations, manufacturers and industry
recommendations and all to the complete satisfaction of SJ Design Limited.



Building Design & Surveying Consultants
The Old Co-Op Building, Church Street,
Hayfield, High Peak, SK22 2JE
Tel: 01663 742903 Fax: 01663 751247
Mobile: 07984 007 007 Email: info@sjdesign.net
www.sjdesign.net

Client: Ash Averill
Job Title:
Proposed Change of Use at
Dunroamin
Market Street
Hayfield
High Peak
SK22 2EW

Drawing Title:
Joinery Details
Sheet 1

Scale:
As marked at A1
Date: August 2026 Drawn by: SJ

Drawing No.	Rev.
300	-