
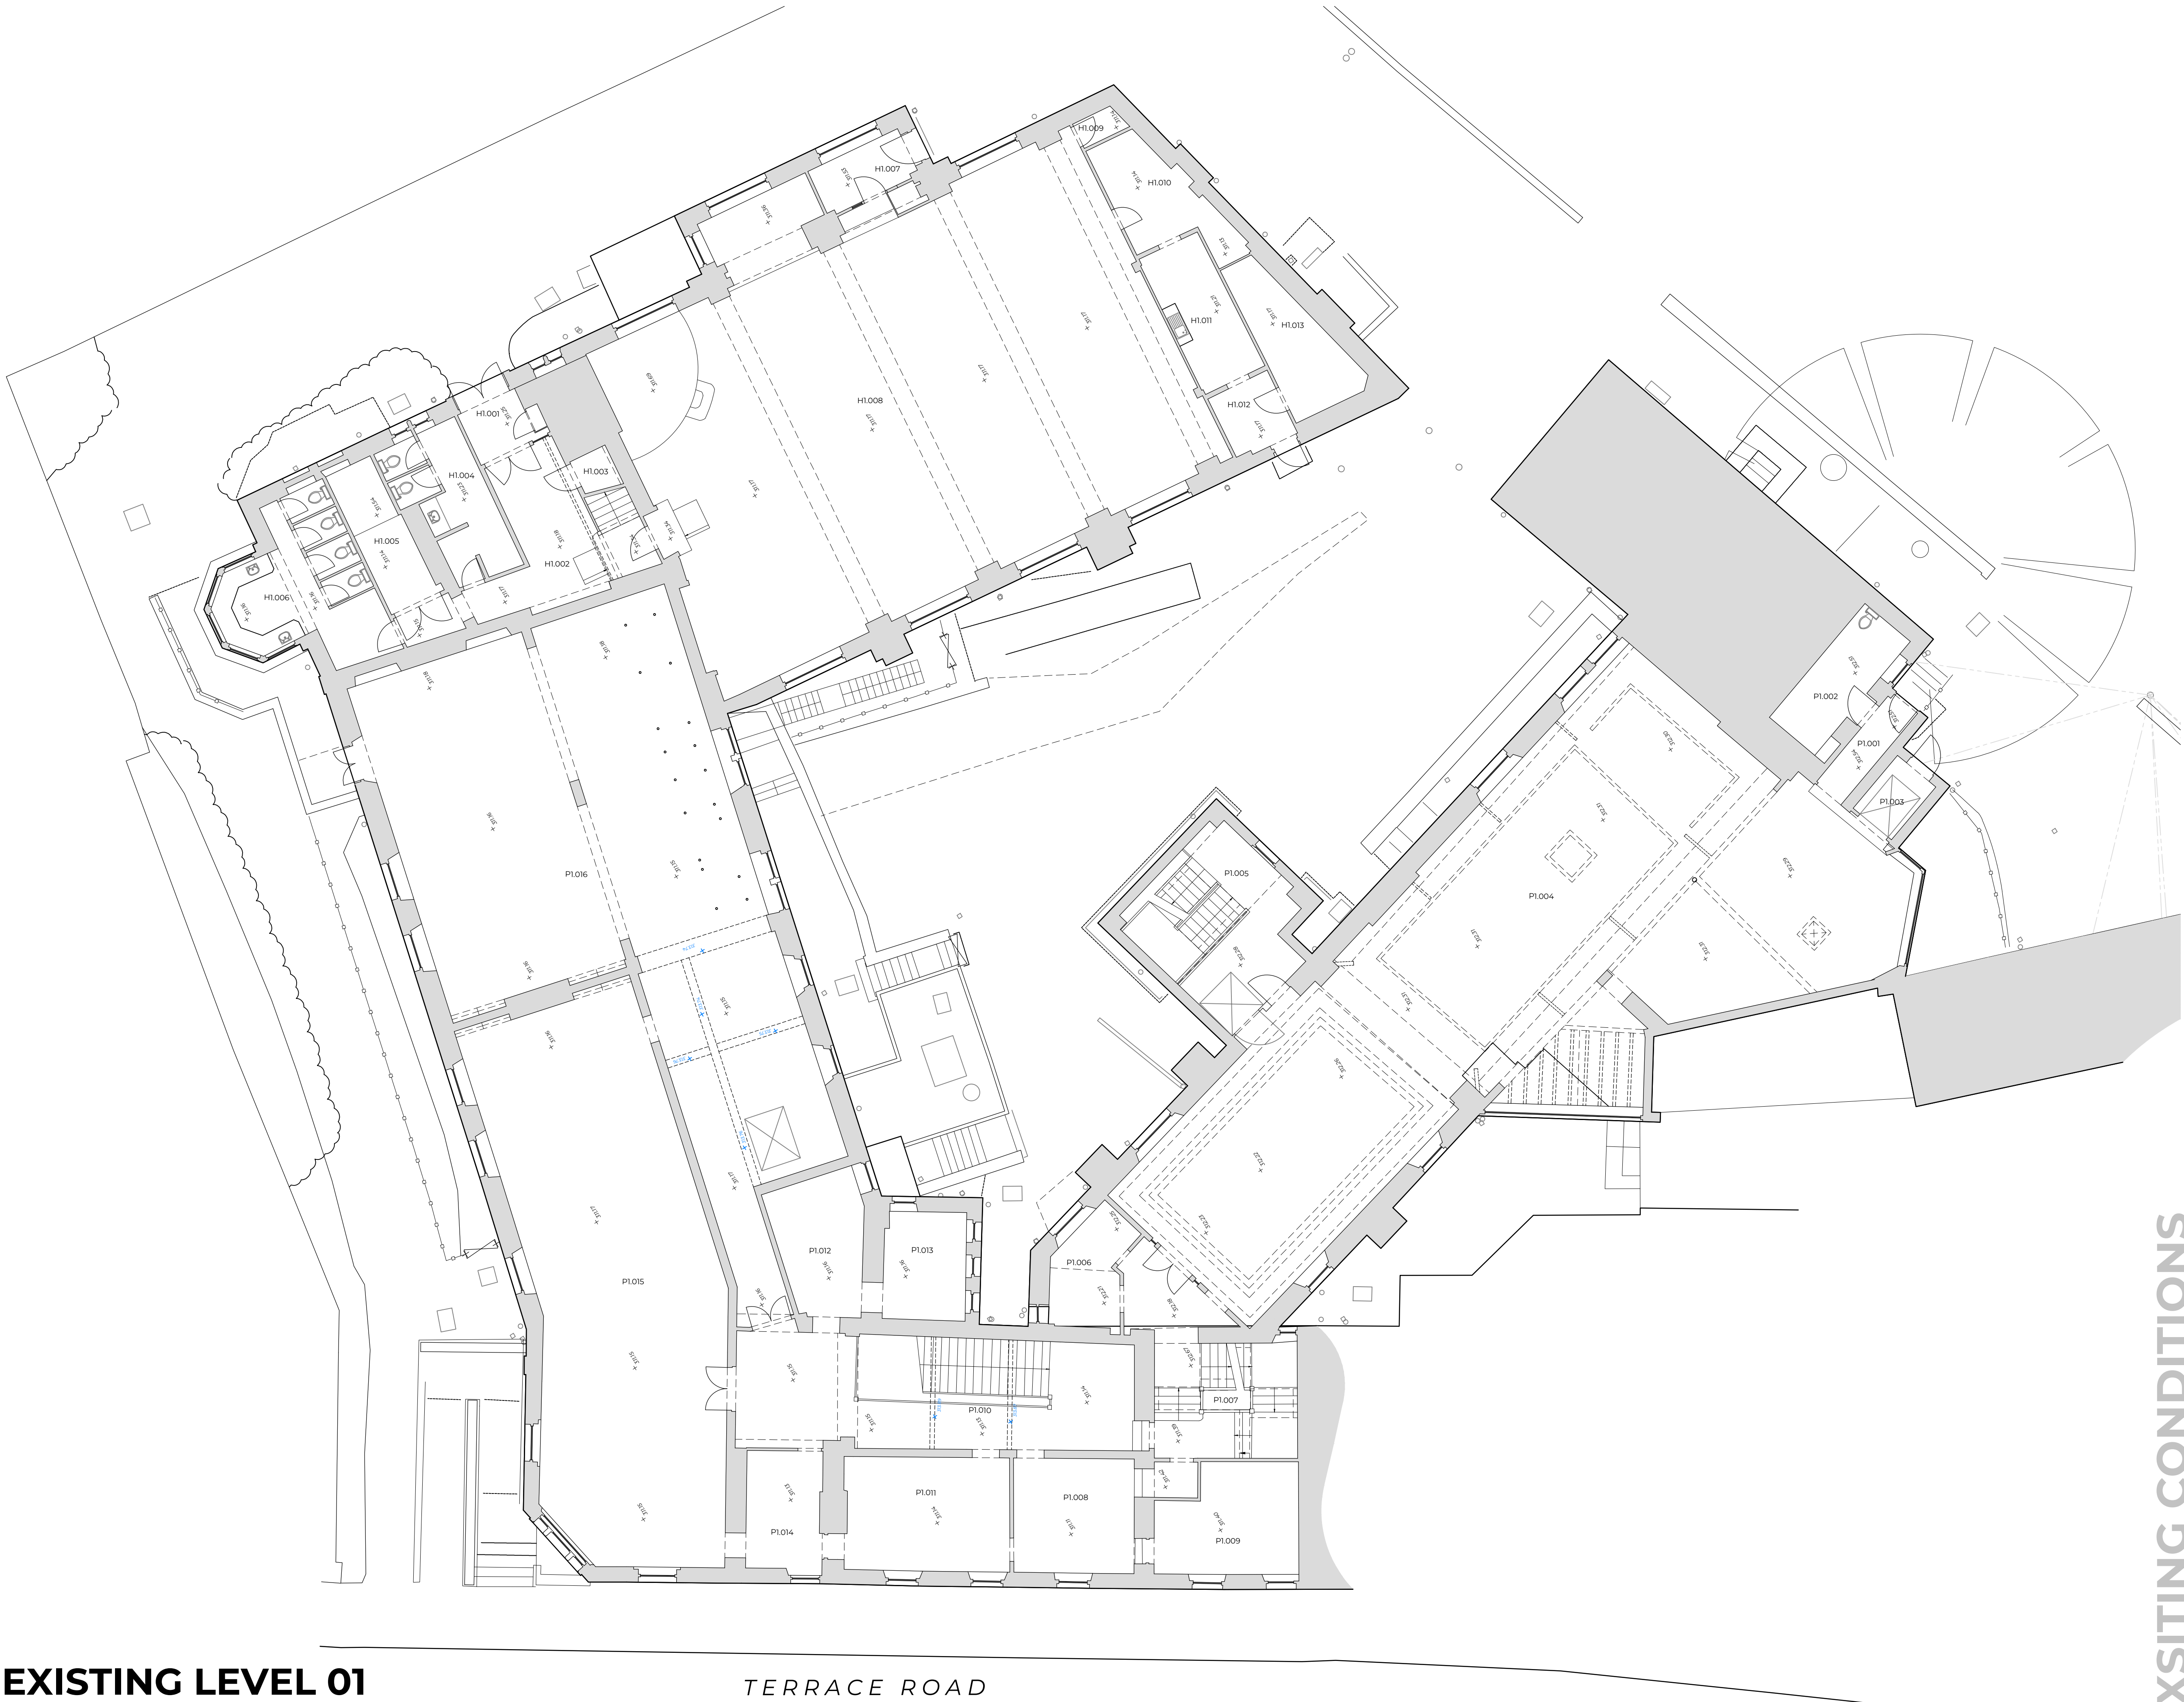


General Notes

SCALE 1:100 0m 2m 4m
SCALE 1:1 0m 10mm 20mm 30mm 40mm

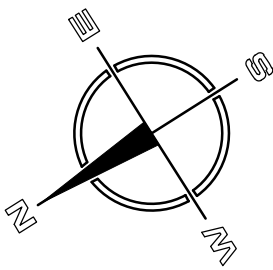

EXISTING LEVEL 01
Scale 1:100@A1

TERRACE ROAD

Rev Date By Detail



59 Piccadilly, Piccadilly, Hanley, Stoke-on-Trent, ST1 1HR
www.incarchitects.co.uk Tel: 01782 479644

Client

Vanguard Group

Project
Change of Use from Museum to Flats
at Hardwick Hall / Buxton Museum,
Buxton, Derbyshire, SK17 6DY

Drawing status

RIBA Stage 03

Drawing title
Existing Level 01

Drawing number

25 012 - INC - DR
3016
Revision

Scale(s)

1:100@A1

Date

August 2026

Drawn

DPB

Checked

KM

EXISTING CONDITIONS

