

Notes:

This drawing is under the copyright ownership of A-Tech Architectural Design Ltd and cannot be used or replicated without permission from the owner.

Scaling off this drawing should only be done for planning purposes. No construction work should be done from scaled measurements.

Hatches shown are indicative and for illustrative purposes. Setting out should be done from levels and dimensions provided.

All dimensions and levels should be checked on site prior to installations, fabrications and/or construction.

- Key
- Application Site
 - Land relating to Official Title Plan and Registry DY393576
- T1, T2 etc Trees identified within EPD Landscaping / Glendale Countryside Limited survey

P03	Red line updated	AF	20.08.26
P02	Application site line updated	AF	13.08.26
P01	Initial issue	AF	07.08.26

Rev	Description	By	Date
-----	-------------	----	------



A-Tech

Architectural Design Ltd

Tidewell Community Hall

Church Lane, Tidewell

Derbyshire

SK17 8PD

Email: info@a-tech.studio

Tel: 01298 601400


Web: www.a-tech.studio

Client:	Leisure Energy
Project:	Proposed Sub-Station Car Park Adjacent MyActive Buxton Pavilion Gardens
Drawing:	Site Plan As Existing

26026 - XX - XX - XX - XX - X - 03001

Status	S0	INITIAL STATUS
Revision	P03	PRELIMINARY

Scale	Drawn	Date
1:200	AF	07.08.26
Sheet	Checked	A-Tech Job No.
A1	-	26026

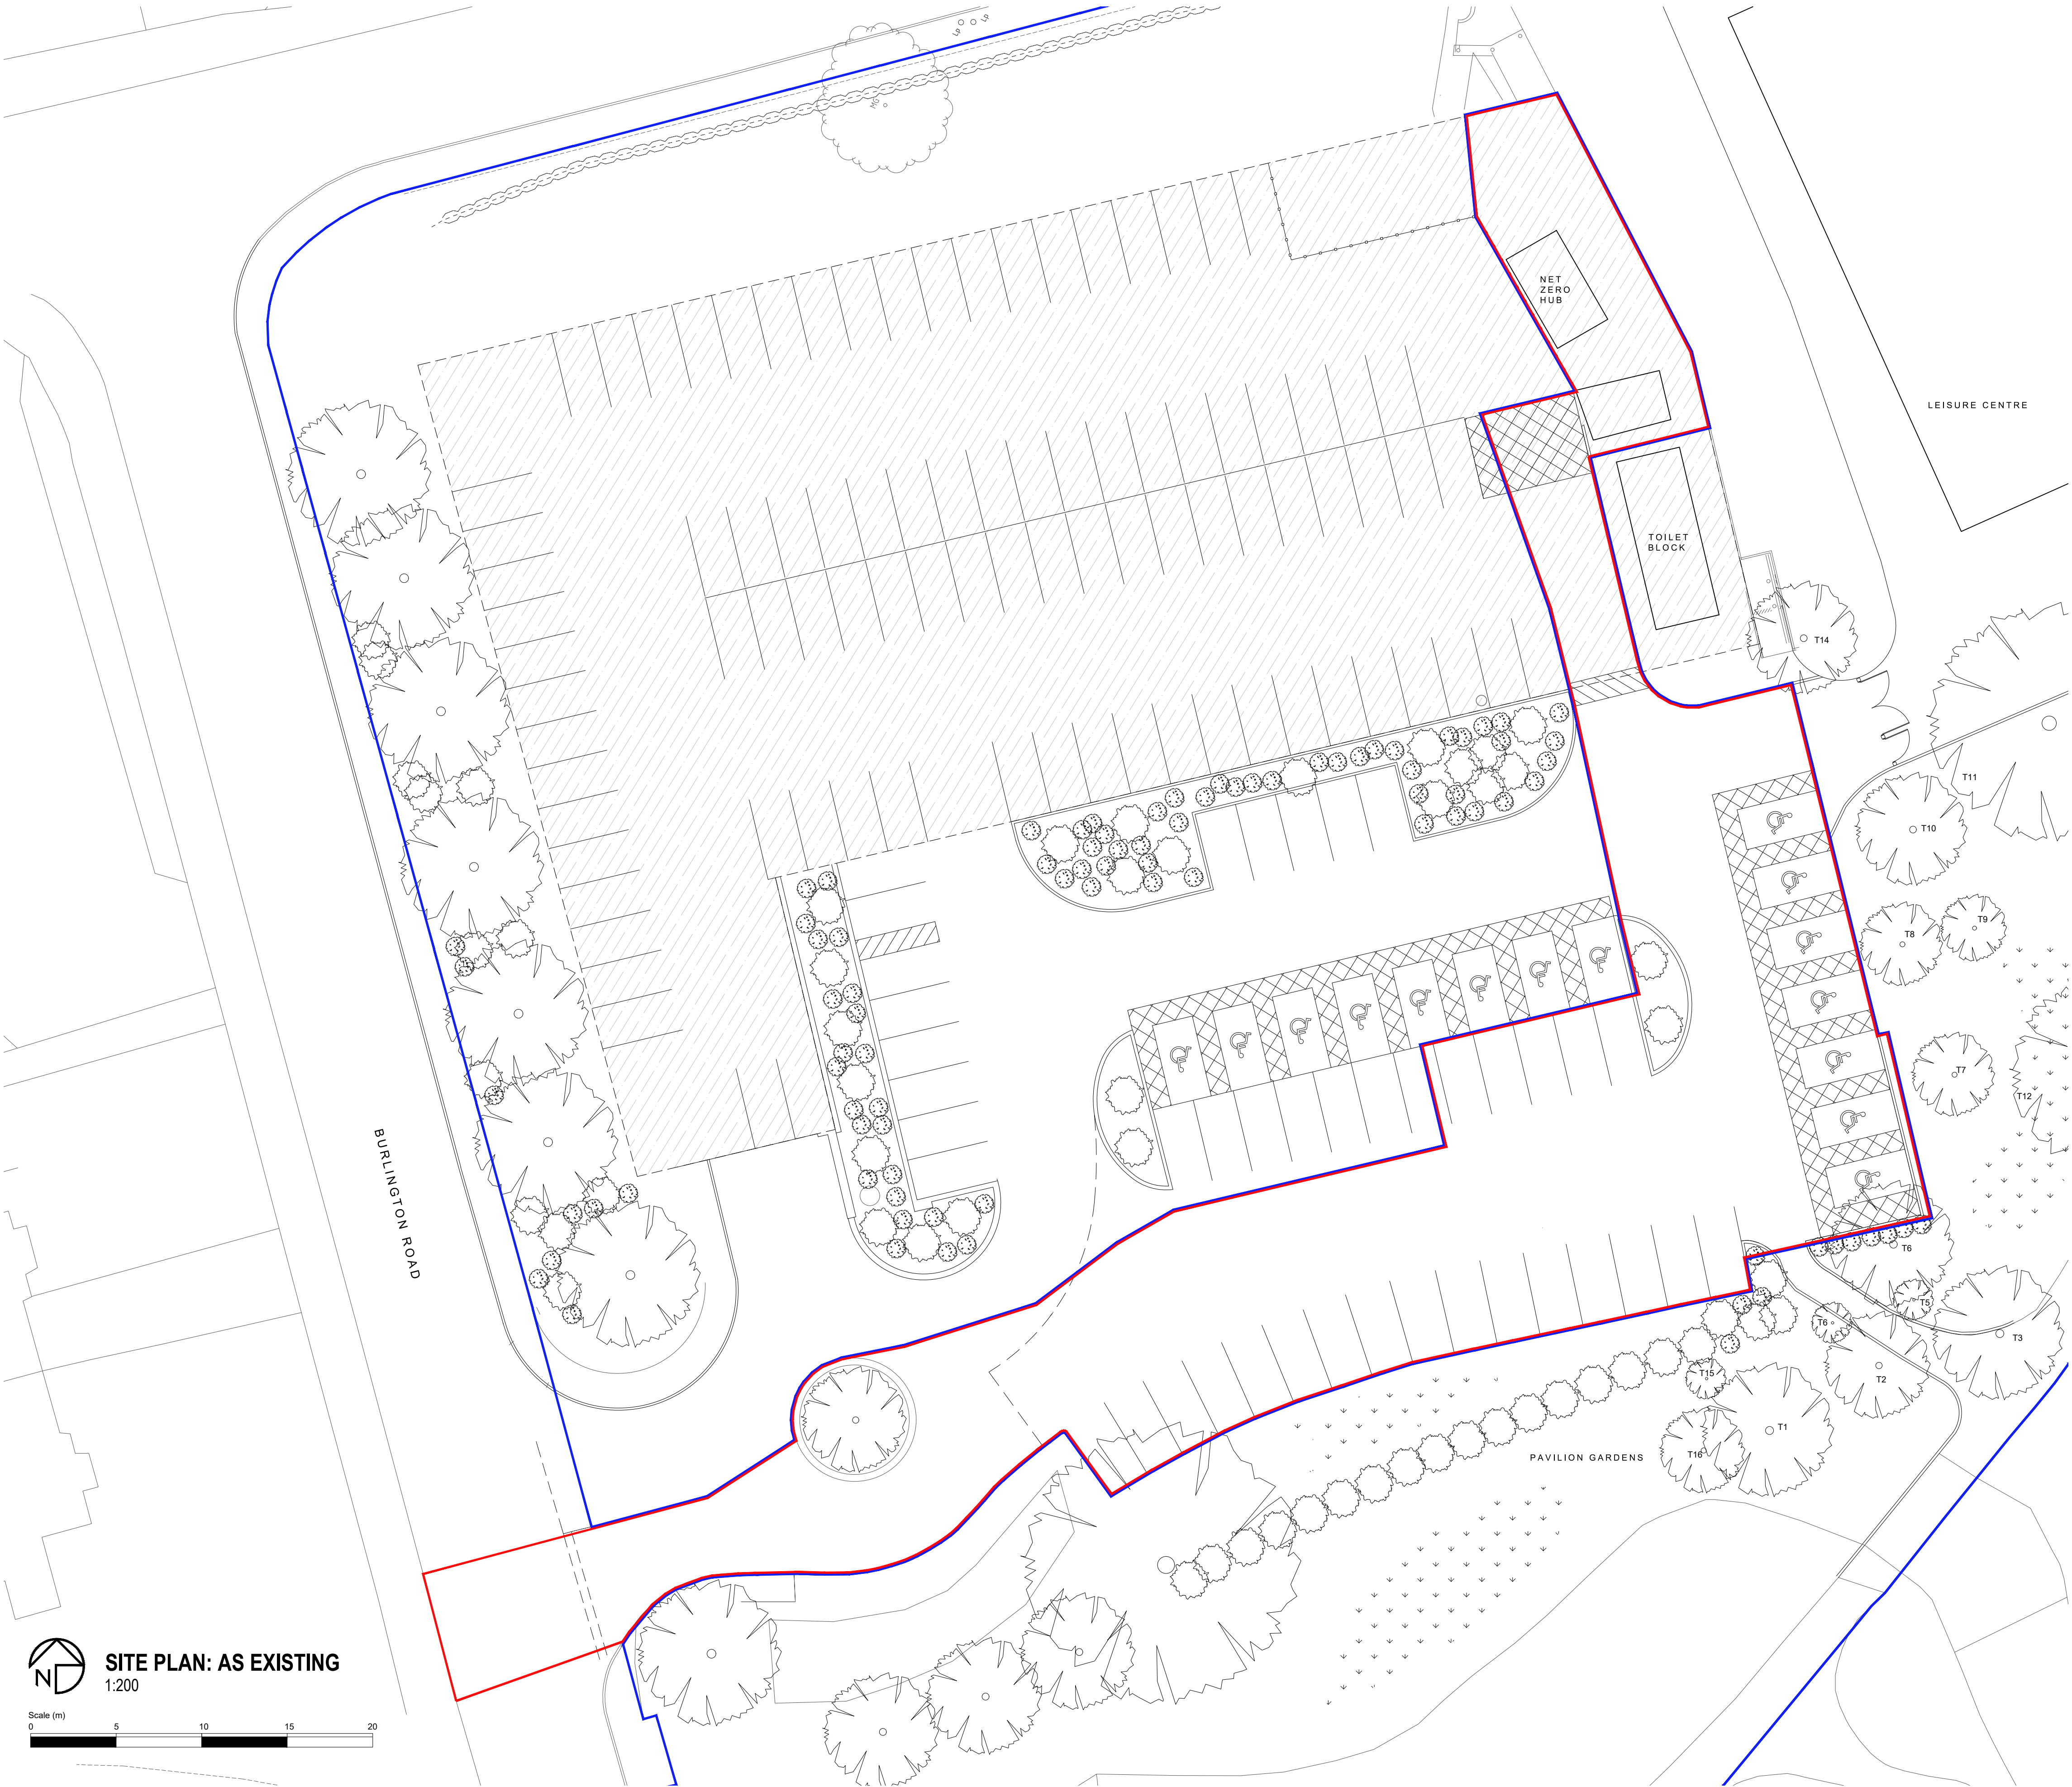

 **SITE PLAN: AS EXISTING**
1:200

Scale (m)
0 5 10 15 20