
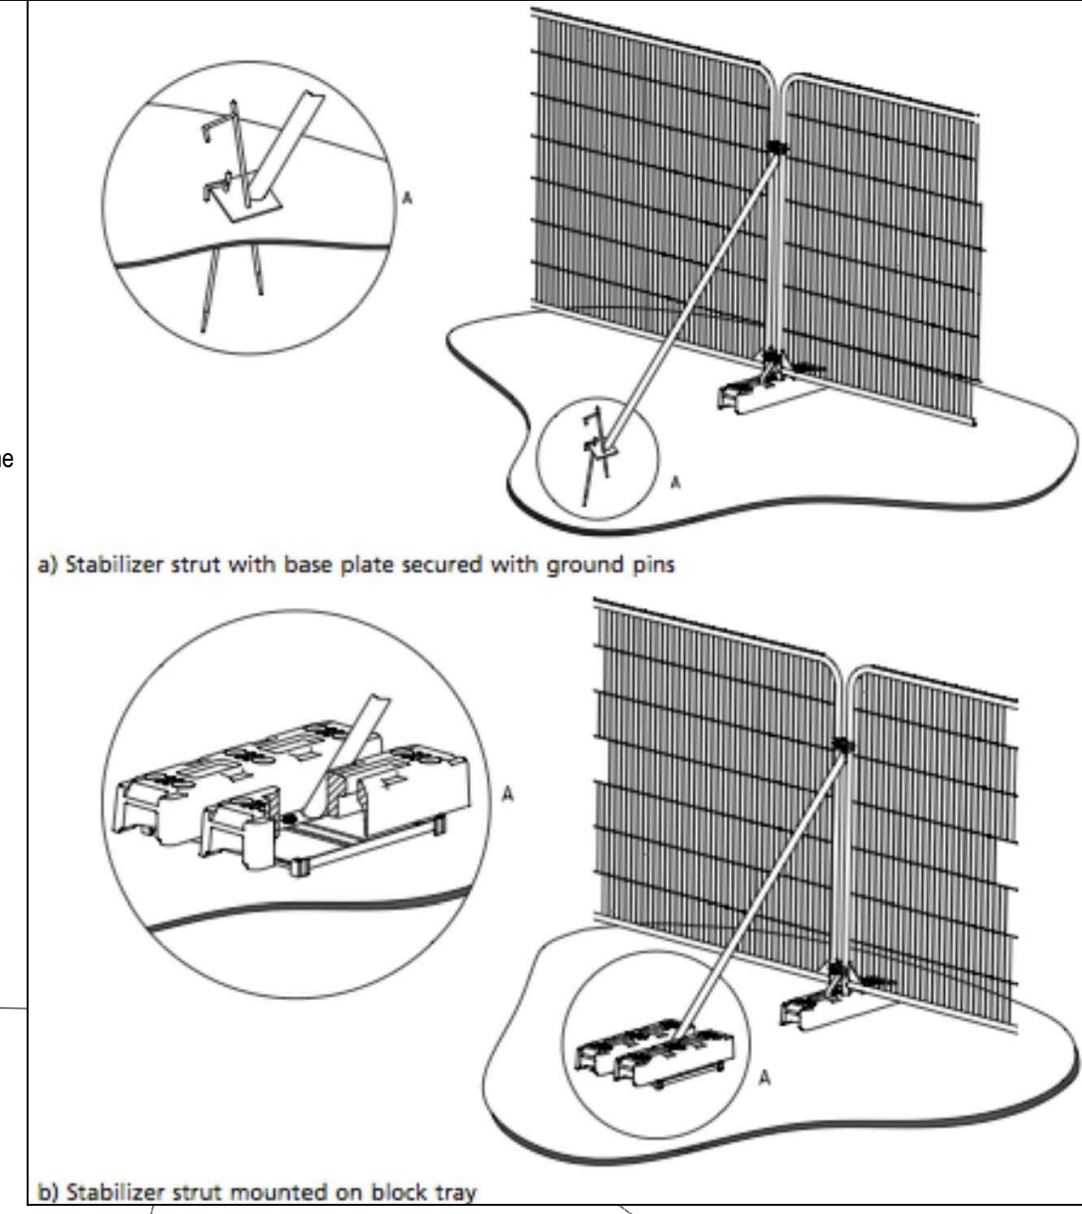
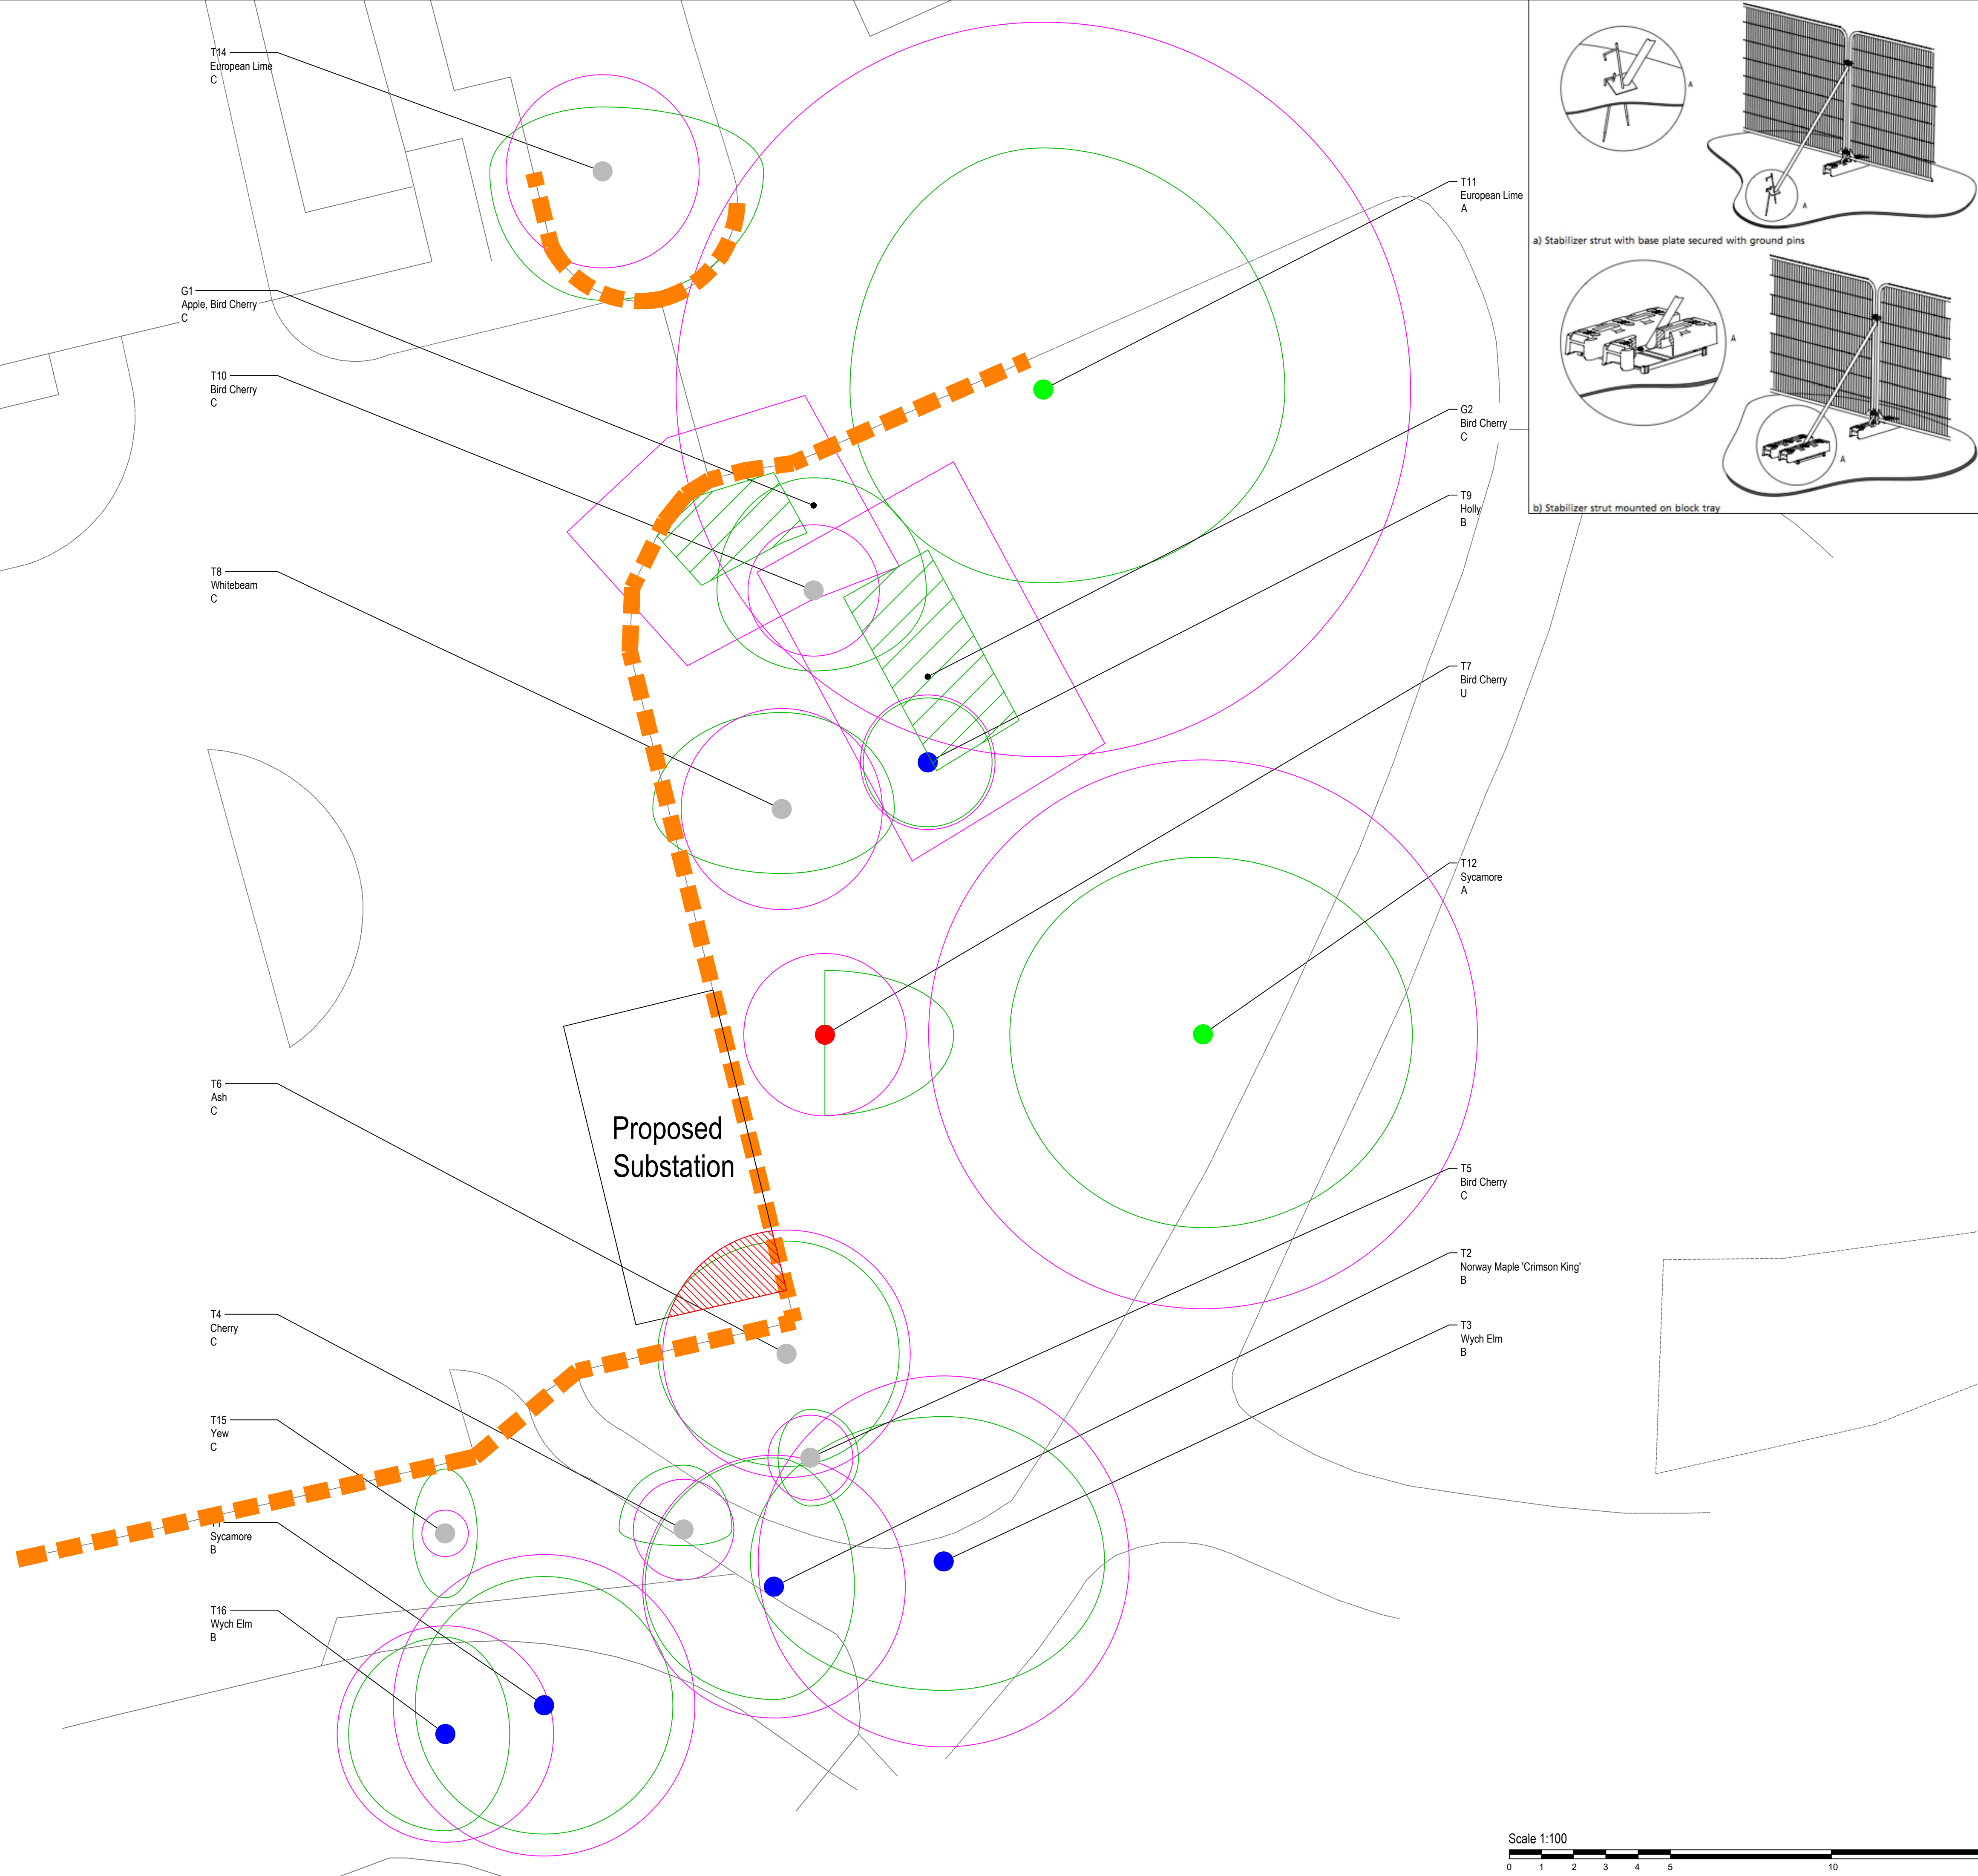


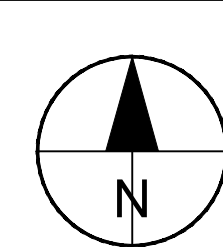

- KEY**
- Trees
 - Tree Groups
 - Hedge
 - Root Protection Areas (RPA)
 - Category A
 - Category B
 - Category C
 - Category U
 - Tree Protection Fencing
 - Hand Dig Area

P03	YC	TC	TC	Updating the scale	2026-10-05
P02	BM	TC	TC	Addition of proposed substation location	2026-04-15
Rev	Drawn	Checked	Approved	Description	Date

Purpose of Issue

S2 - Issued for Information

Classification

Commercial in Confidence

Client

Leisure Energy

Project

Buxton Leisure Centre

Drawing

Tree Protection Plan

Scale at A1	Drawn	Checked	Approved
1:100	YC	TC	TC

Project No.	Date
26-0016	2026-10-05

Drawing Identifier	Revision
Project - Originator - Asset - Location - File Type - Role - Number BLC-epd-VES-XX-DR-V-0003	P03

