

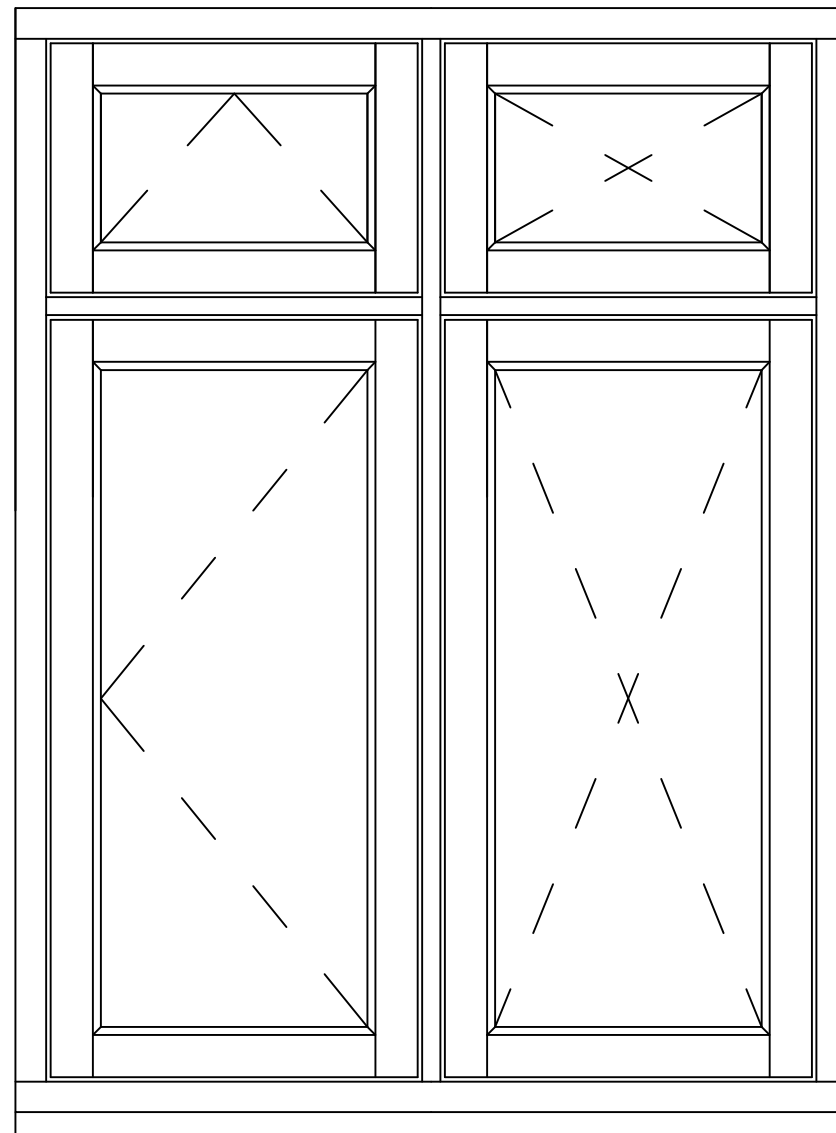
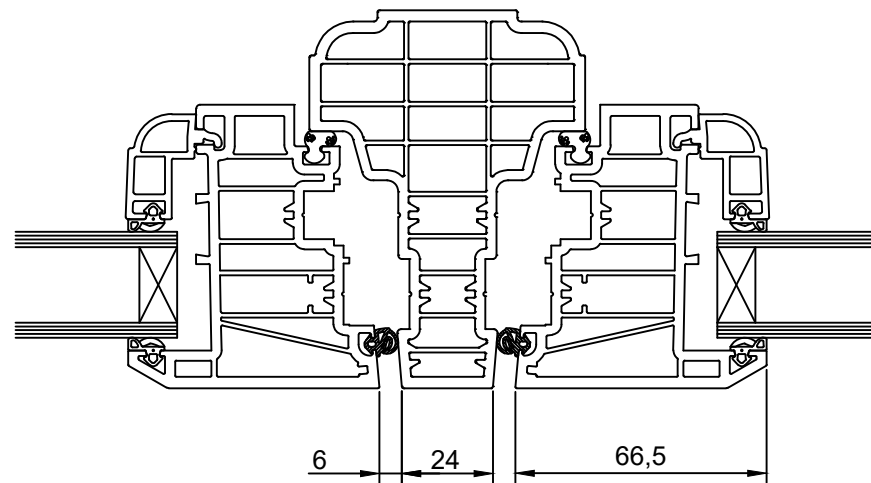


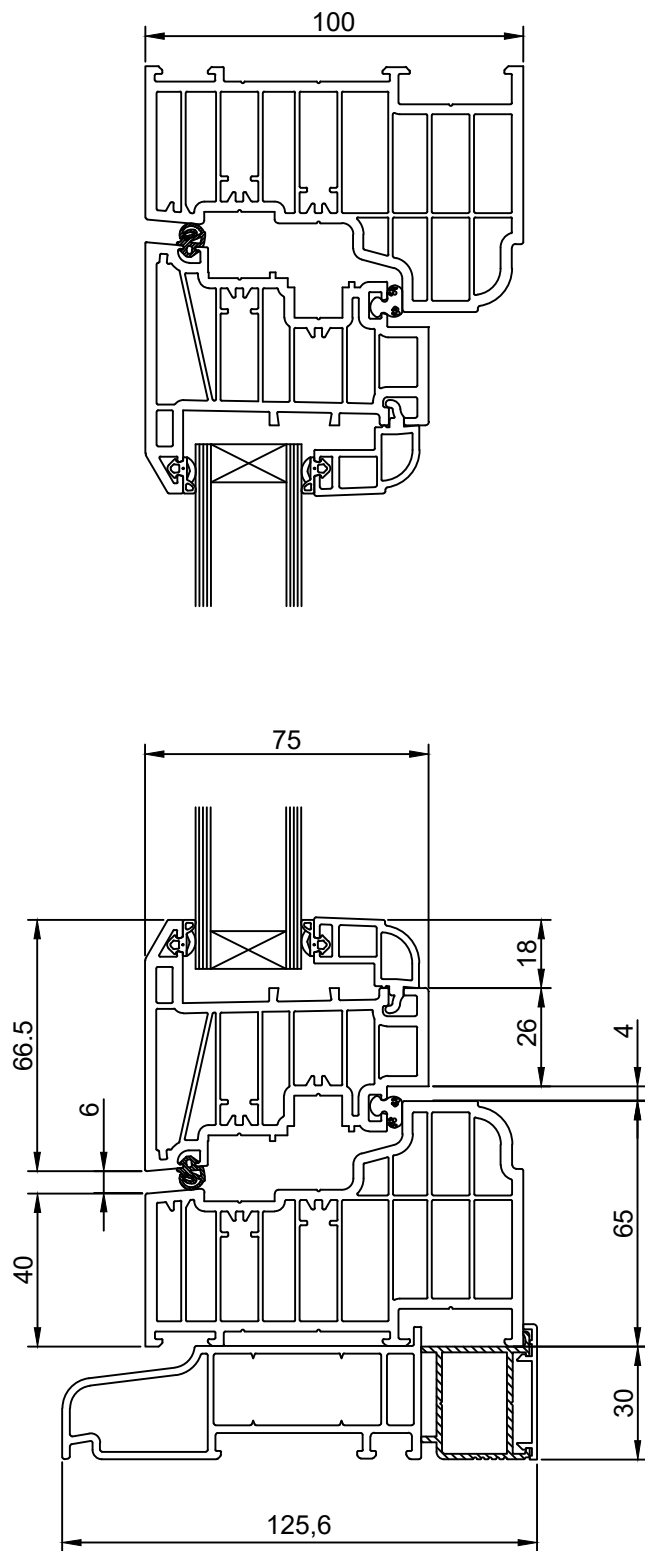

SCALE 1:10

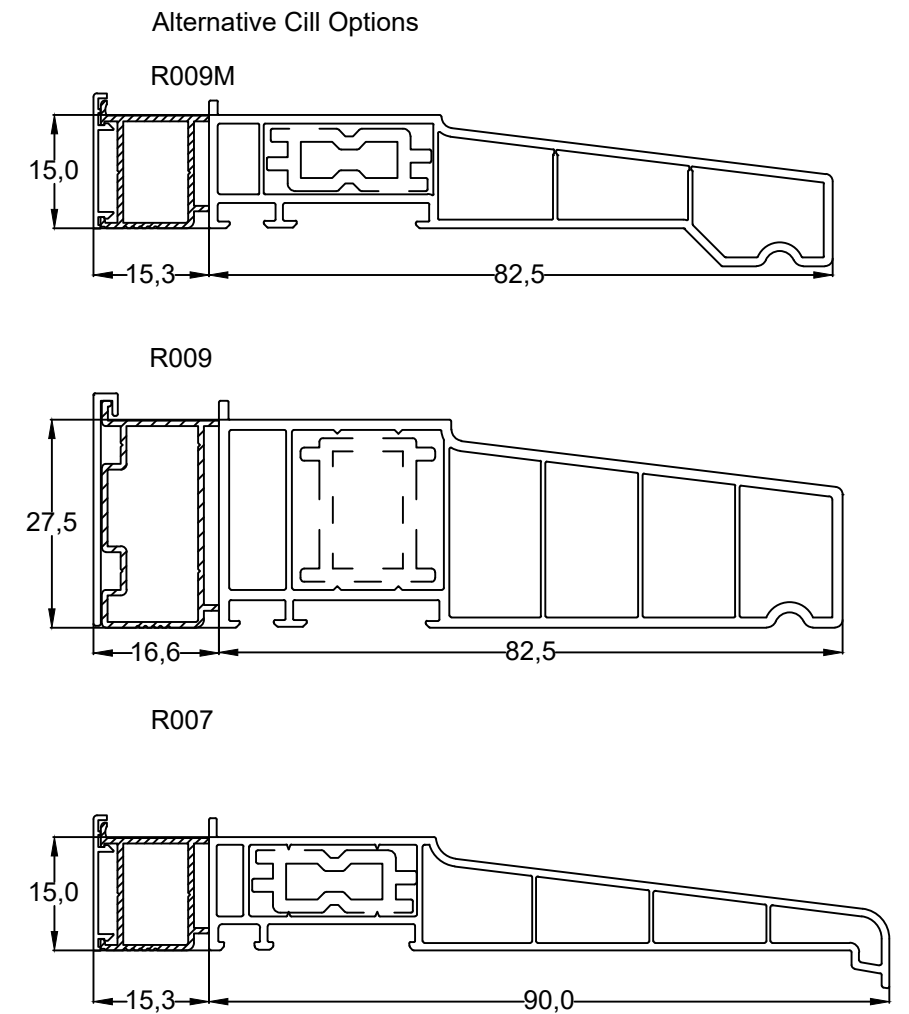

ISSUE	DATE	INITIAL	DESCRIPTION		
B	04.07.2024	DB	VISUAL ADJUSTMENTS		
A	19.10.2023	MS	INITIAL ISSUE		
		NAME	DATE		
DRAWN		M.Springer	19.10.2023		
CHK'D		M.Hart	19.10.2023		
The Residence Collection & Window Widgets are trading divisions of Window Widgets Trading Address: Unit C, Quedgley West Business Park, Bristol Road, Gloucester, GL2 4PA					
TITLE: R002 R003 - Cross Section & Elevation Drawings					
DWG NO. RC2000-008					A3
					FFL
SCALE: S1 (1:5)			DO NOT SCALE DRAWING		SHEET 1 OF 1